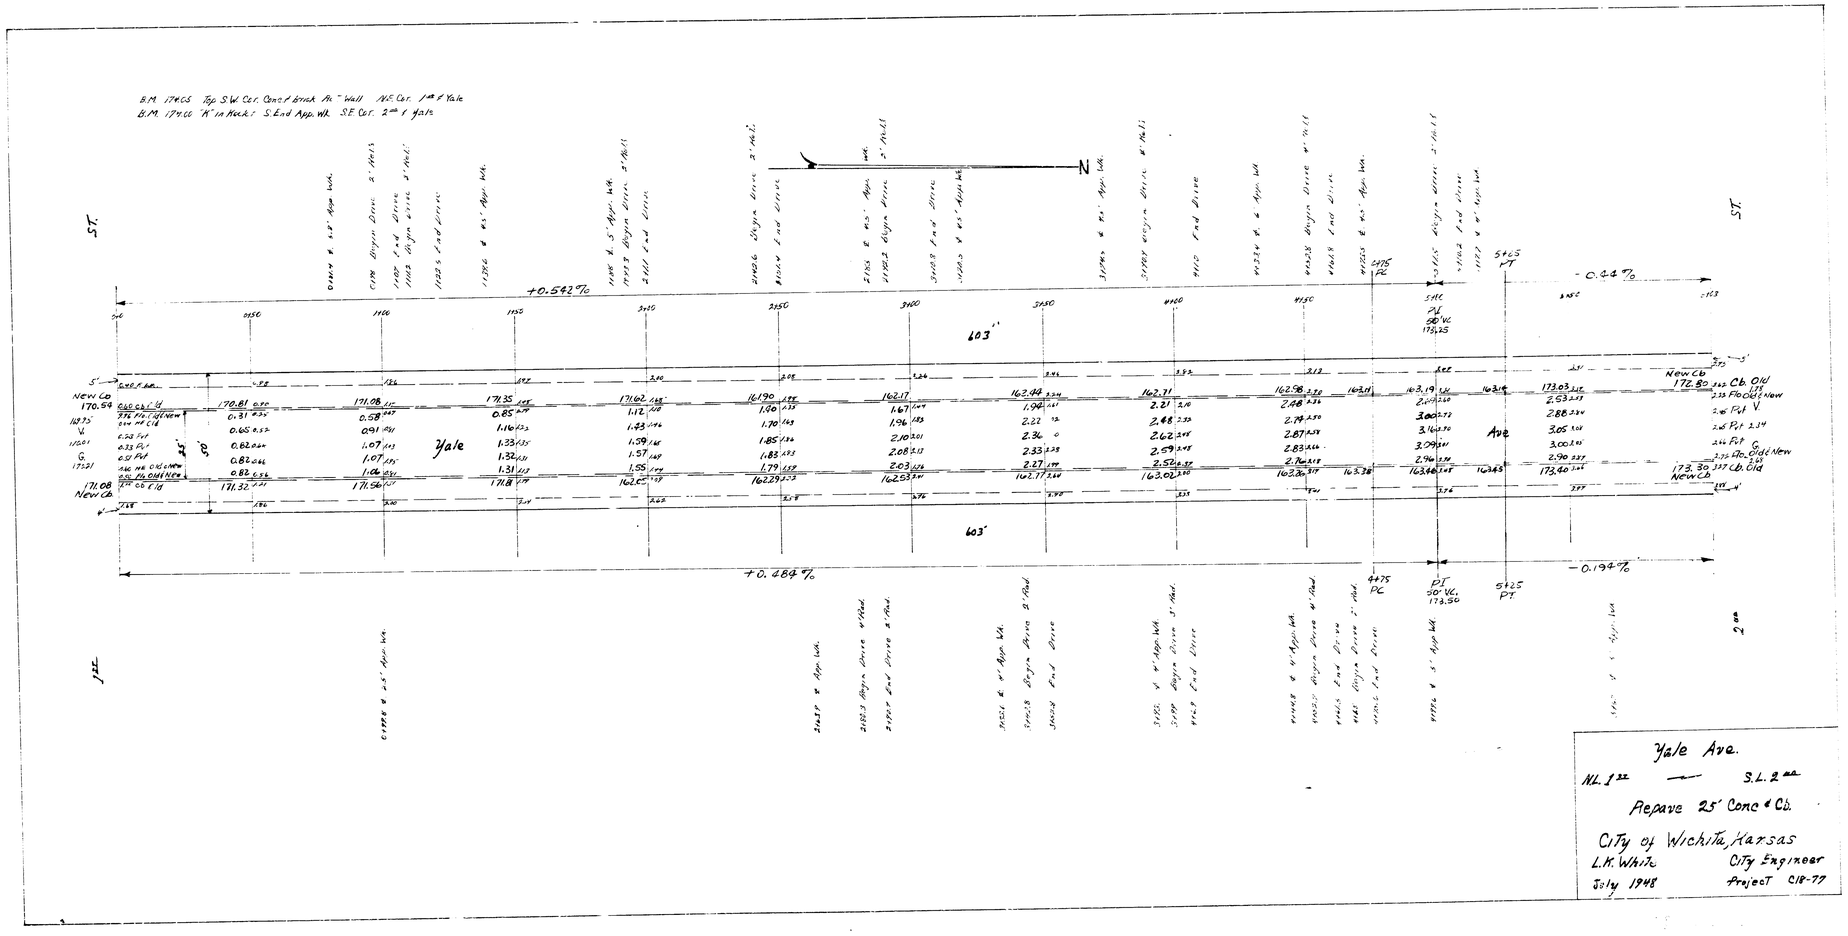


Yale Ave.

N.L. 1st — S.L. 2nd

Repave 25' Conc & Cb.

City of Wichita, Kansas

L.K. White City Engineer

July 1948 Project CIP-77