BENCHMARK:

3/4" IRON IN CONCRETE NORTH 1/4 CORNER
SEC. 29, TWP. 26 S. R-2-E
ELEVATION: 1400.30 (NGVD 29)

SCALE:
1" = 20' HORIZONTAL
1" = 5' VERTICAL
• = IRON

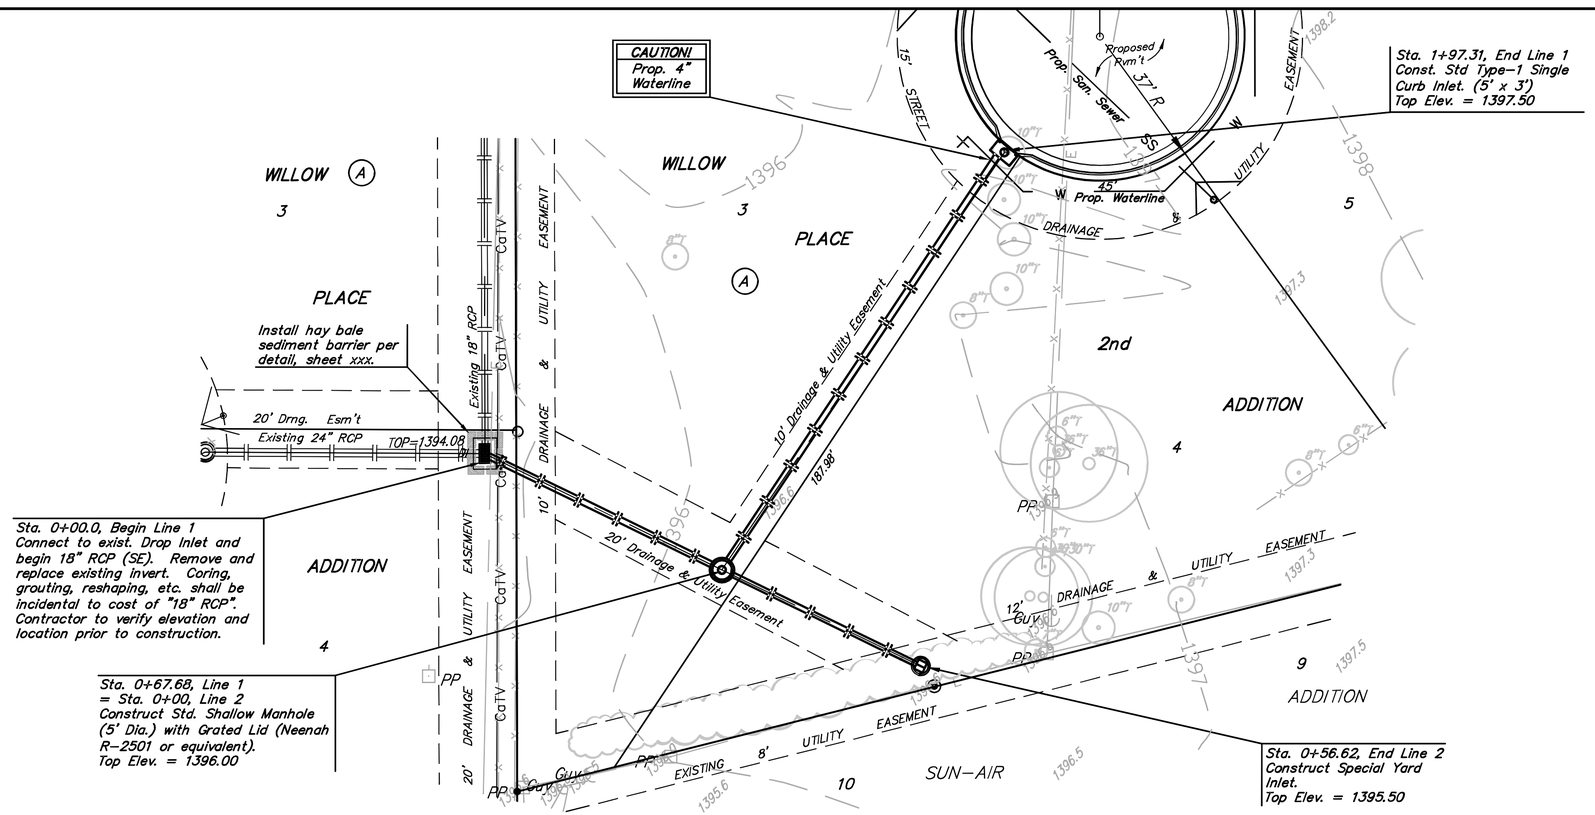

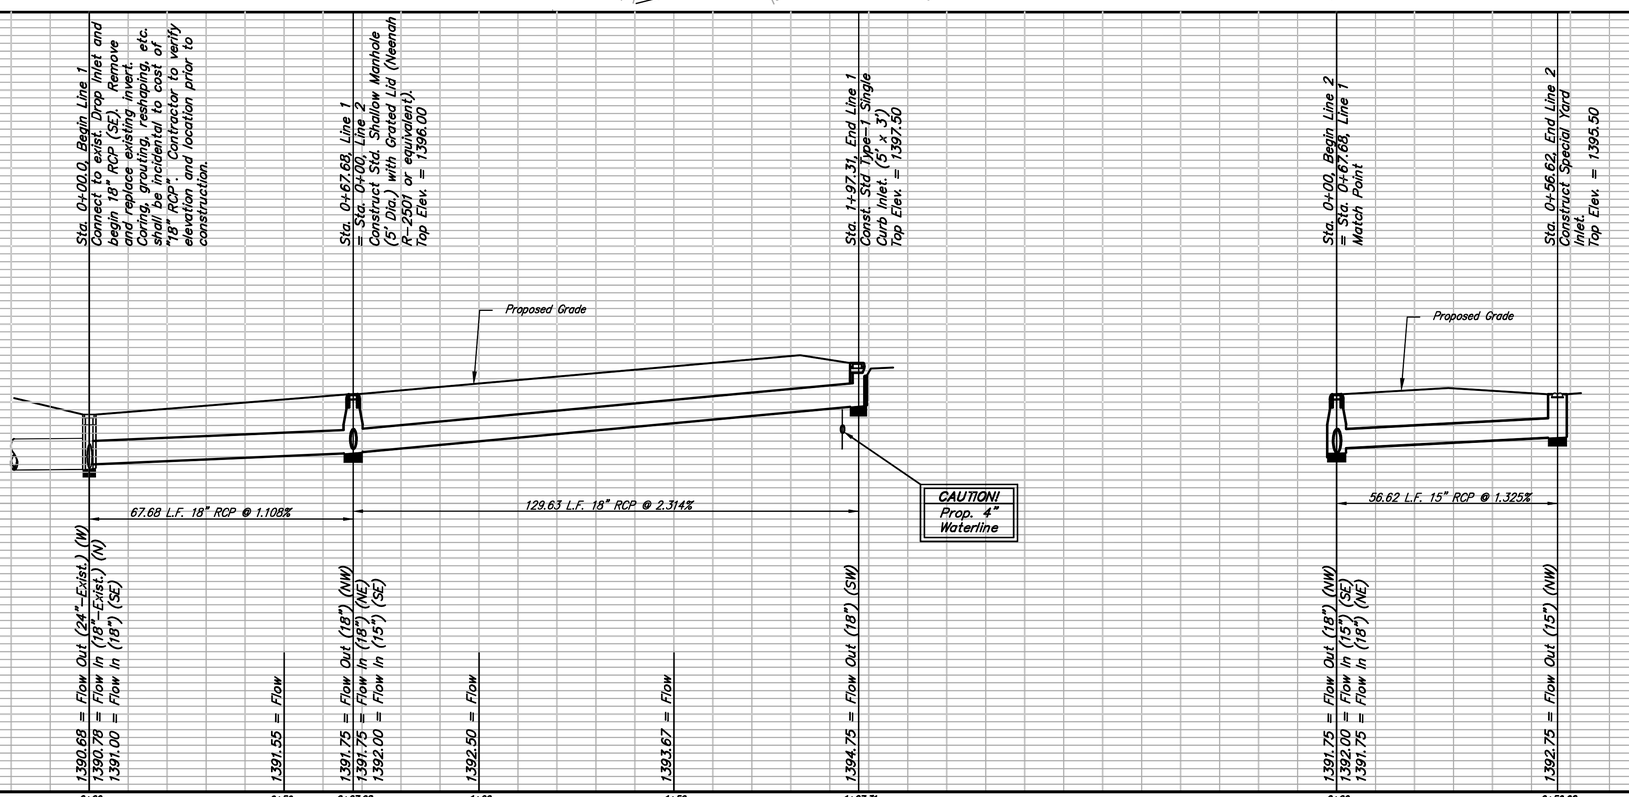

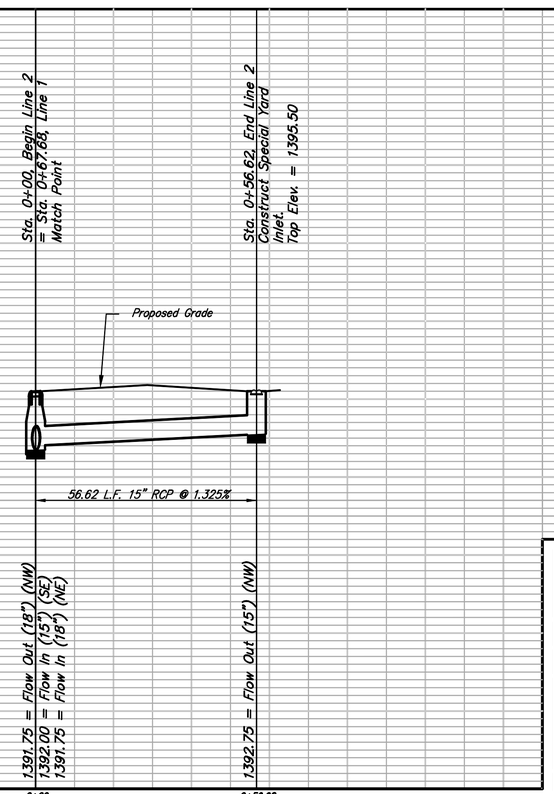

Baughman

Willow Place 2nd Addition
Line 1 & 2
Storm Water Sewer Improvements

Baughman Company, P.A. 315 Ellis St. Wichita, KS 67211 P 316.263.7771 F 316.263.0149
ENGINEERING | SURVEYING | PLANNING | LANDSCAPE ARCHITECTURE

PROJECT NUMBER	DESIGN	DRAWN
PPS	MWS	MWS
REVISIONS:	APPROVED	DATE
		01/07
	SCALE	
	Noted	
	SHEET	
	2 OF 12	

E:\eng\Willowplace 2nd Addition\sws1_plan.dwg