3RD STREET DRAINAGE
SANITARY SEWER PLANS
PROJ. NO. 468-82520

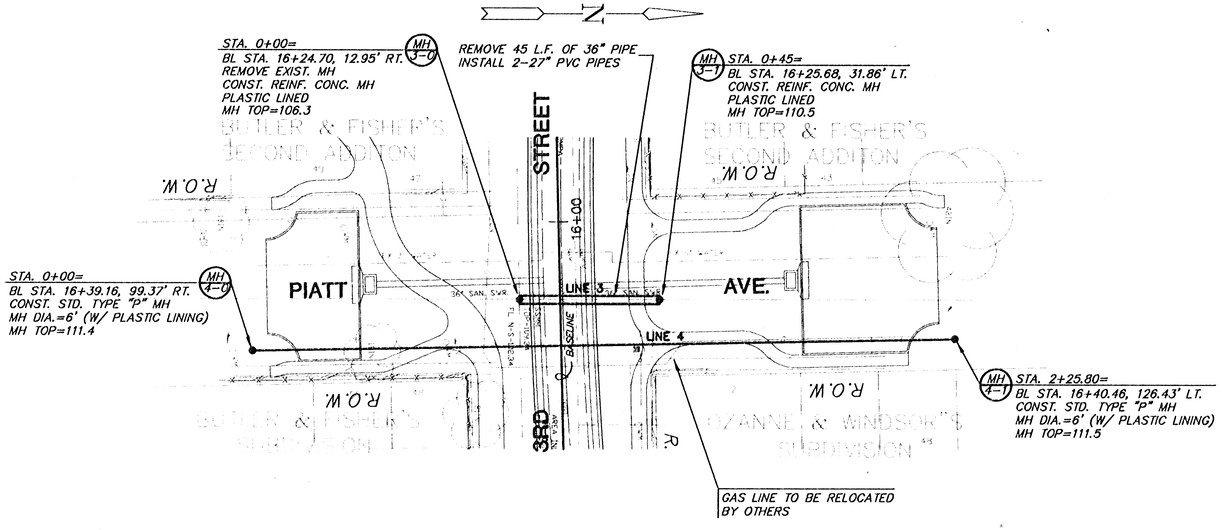

PLAN LINE 3 and 4

SCALE: 1"=20'

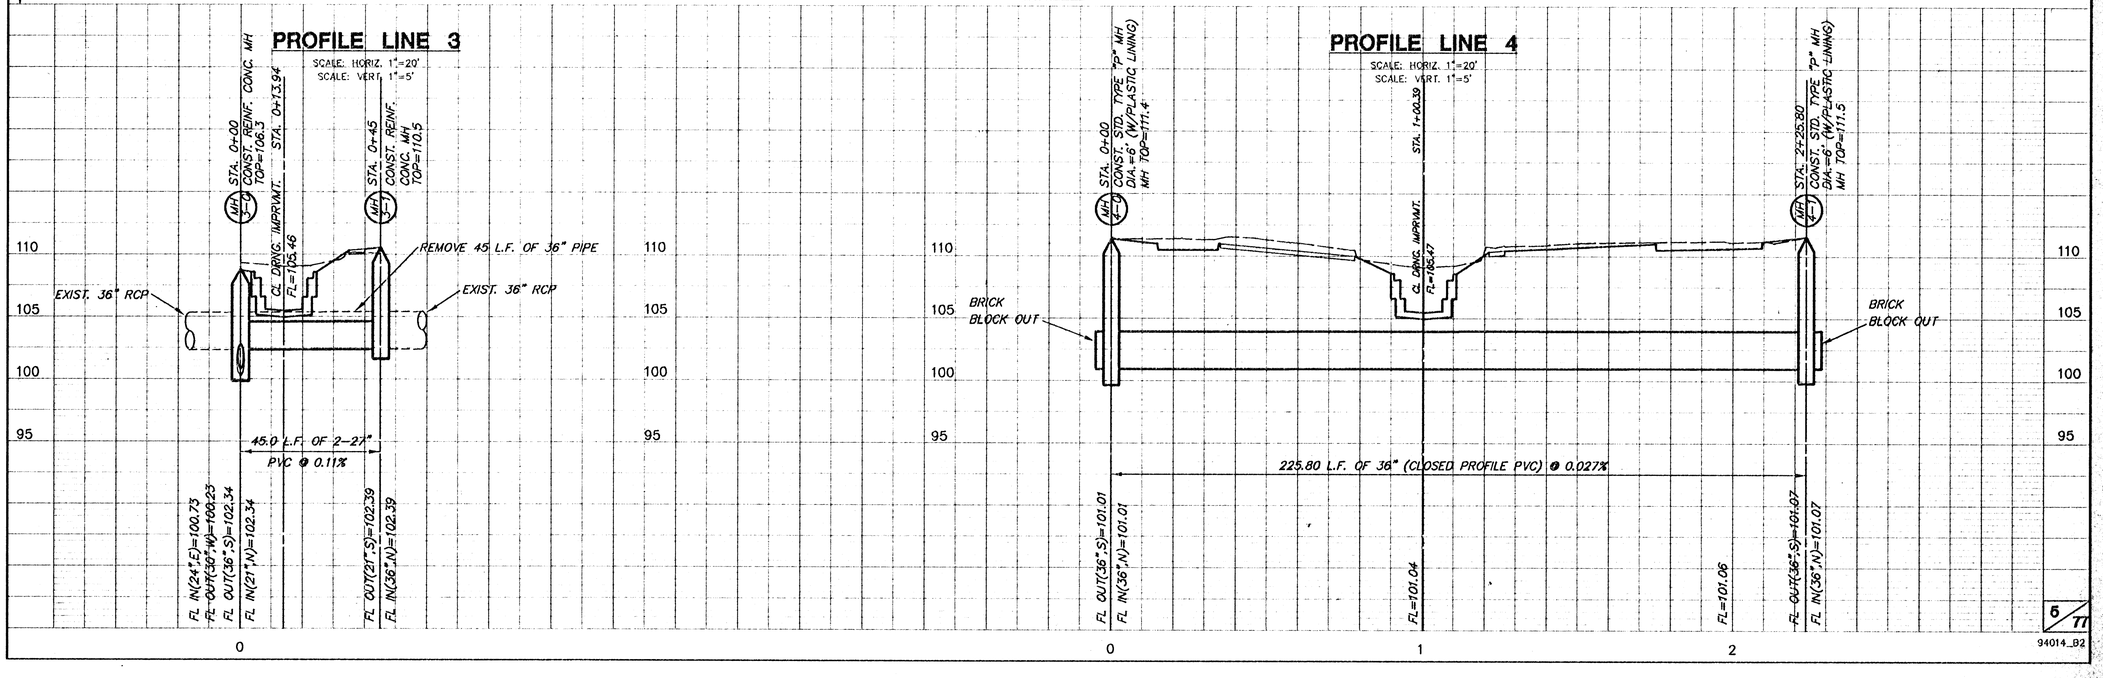

5/11

94014_B2