AREA K – 3RD. STREET
PLAN & PROFILE CHANNEL
PROJ. NO. 468–82520

SCALE: 1" = 20' HORIZ.
1" = 5' VERT.

NOTE
- CONSTRUCTION OF SANITARY SEWER SEE SHEET 4–10
- CONSTRUCTION OF STORM WATER SEWER SEE SHEET 11–15
- CONSTRUCTION OF PAVED CUL–DE–SACS SEE SHEET 24–33
- CONSTRUCTION OF EMERGENCY ACCESS LANE SEE SHEET 54A–B
- CONSTRUCTION OF SIDEWALK/PATHWAY SEE SHEET 34–40
- CONSTRUCTION OF PEDESTRIAN BRIDGE SEE SHEET 41–42
- INSTALLATION OF LANDSCAPE SEE SHEET 43–49

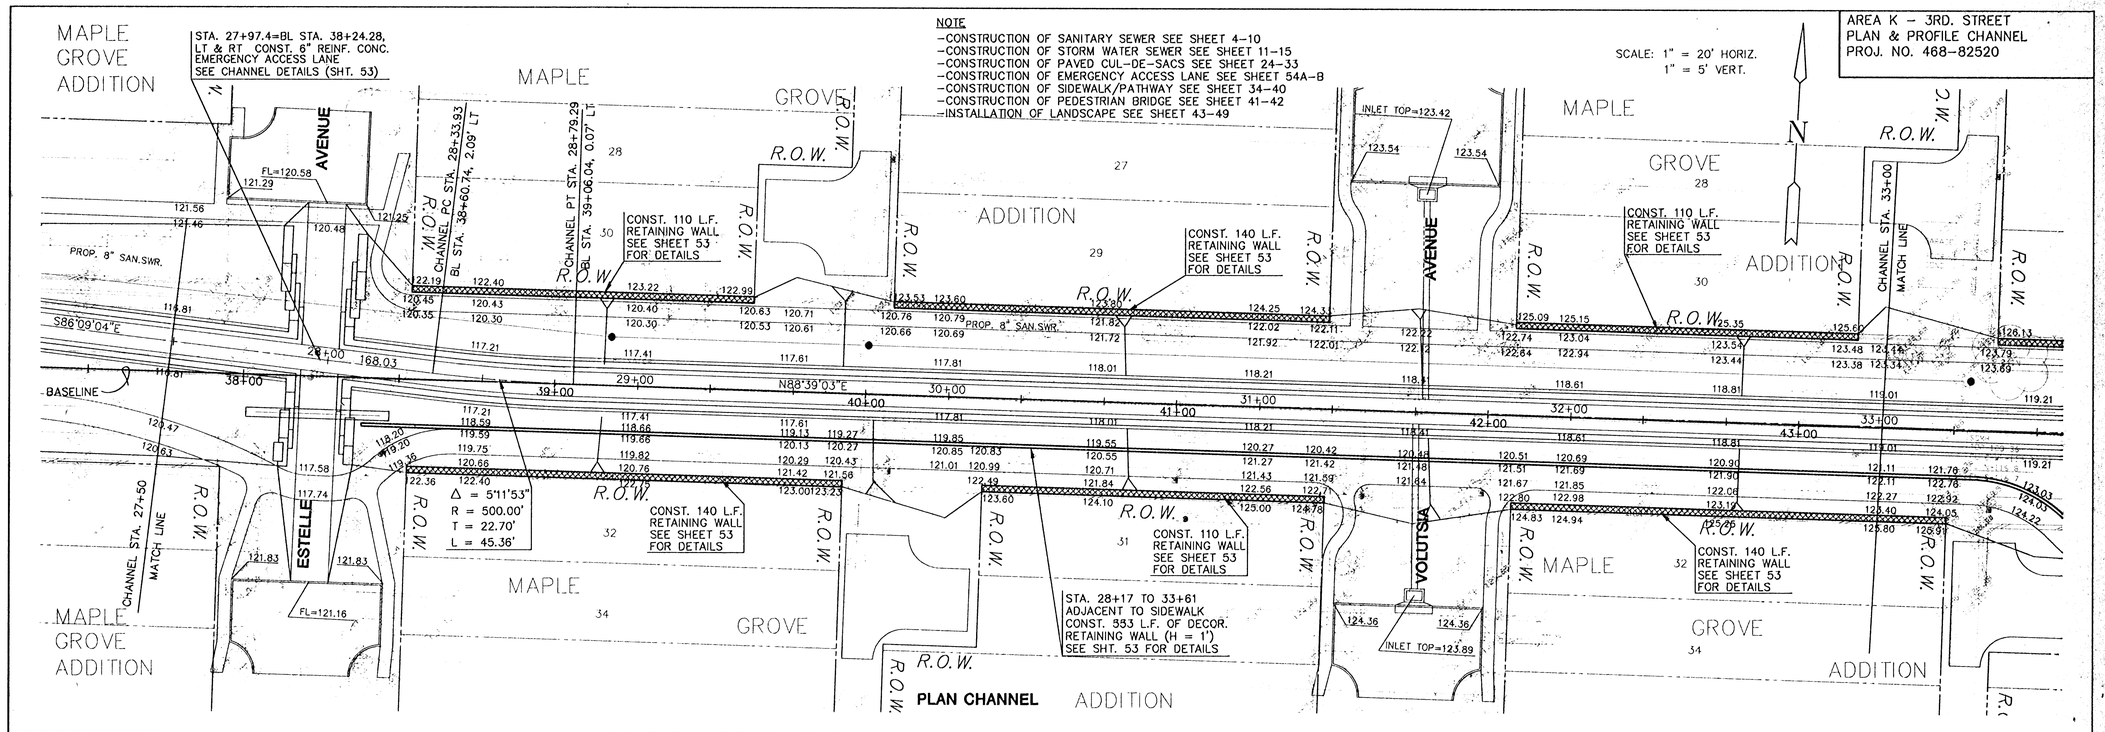


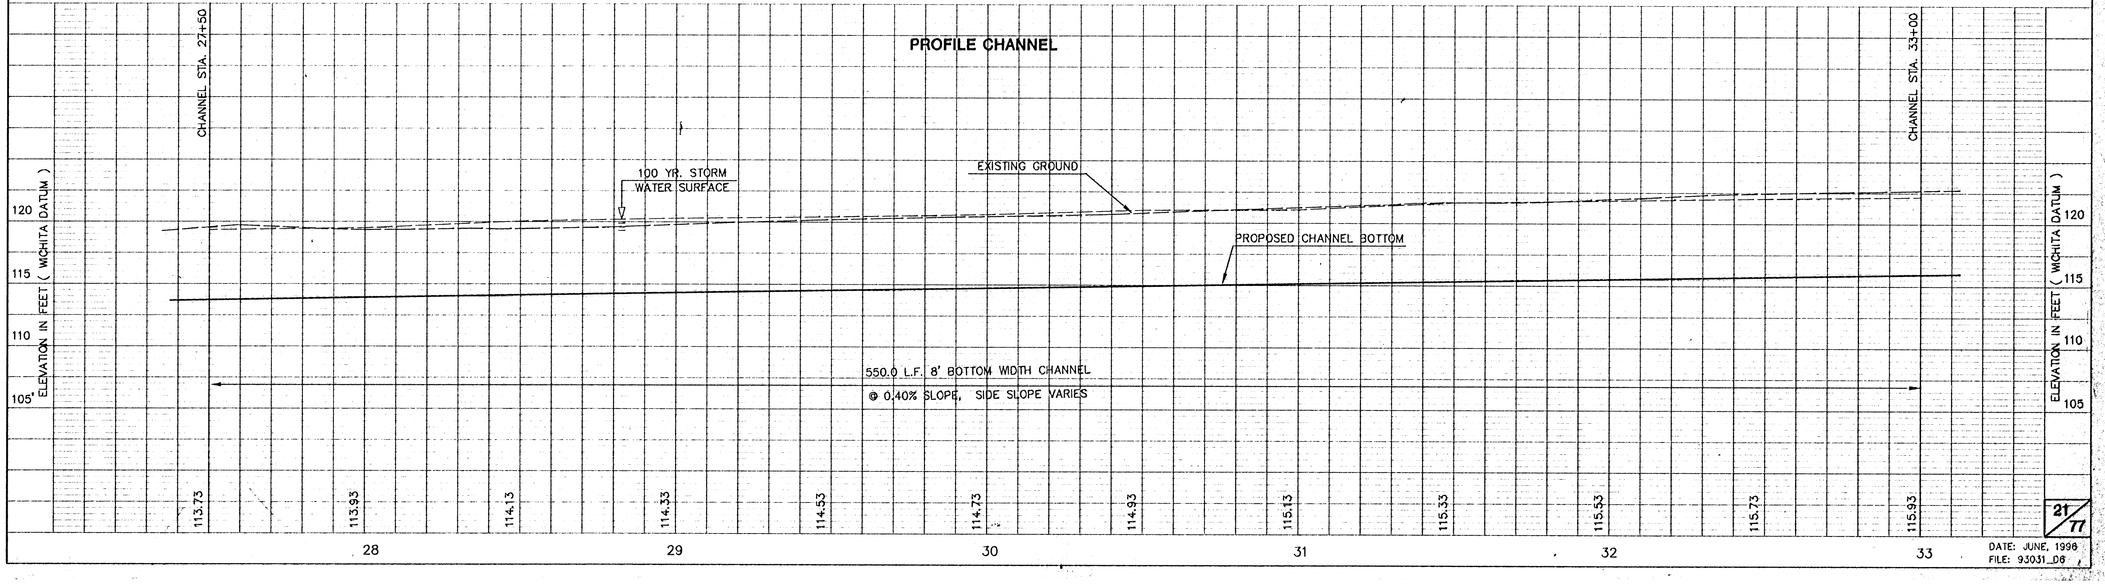


DATE: JUNE, 1998
FILE: 93031_D8