FHWA REGION NO	STATE	PROJECT NO	YEAR	SHEET NO	TOTAL SHEETS
7	KANSAS		1993	26	35

PI Sta. 40+88.8 Surv. Line
1. Pk nail & shinner ctr. Broadway ±1' S of edge wearing surface at North end of bridge
2. Chis "+" found N and E hand rail (Parapet) 25.60' NE
3. Chis "+" Top W hand rail 40.77' SW
4. Chis "+" N end W hand rail 41.48' NW
5. #4 rebar 87.33' NNW

P.O.T. Sta. 51+00 Surv. Line
1. Chis. "+" in conc.
2. Spk in NE face PP 80.50' NW
3. Chis "□" SW cor top curb S end conc. island 92.54' N
4. Chis "+" W side conc. base to light pole 63.56' E
5. Chis "+" NW cor. mall sign base 113.18' SE

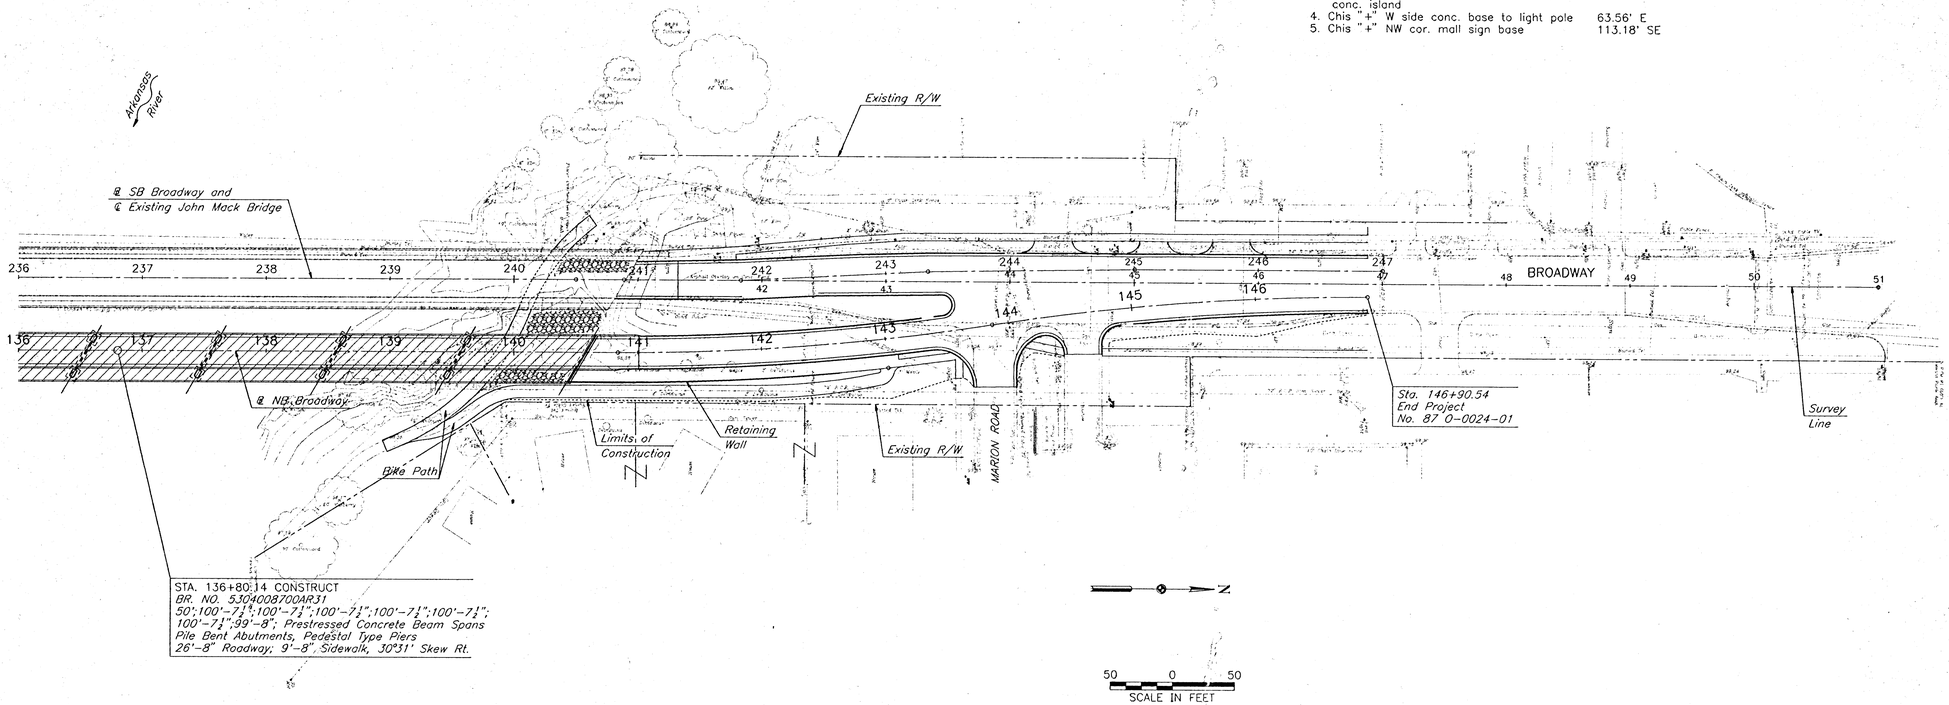

Notes:
For General Notes, Roadway Geometry, and Hydraulic Data, see Sheets 27 and 28.

NO	DATE	REVISIONS	BY	APP'D
3				
2				
1				

CITY OF WICHITA

BR. NO. 5304008700AR31 STA. 136+80.14

CONTOUR MAP

N.B. BROADWAY OVER THE ARKANSAS RIVER

SHEET NO.	SCALE As Shown	APP'D.			
DESIGNED	DETAILED FWG	QUANTITIES		TRACED	
DESIGN CK.	DETAIL CK. WCC	QUAN. CK.		TRACE CK.	

HNTB
HOWARD NEEDLES TAMMEN & BERGENDOFF
ARCHITECTS ENGINEERS PLANNERS

THESE ARE PRELIMINARY PLANS
Subject to modification resulting from subsequent review and final design.

K:\B14106\P3 06/03/93 15:33

74106 K:\B14106\P3 06/03/93 15:33