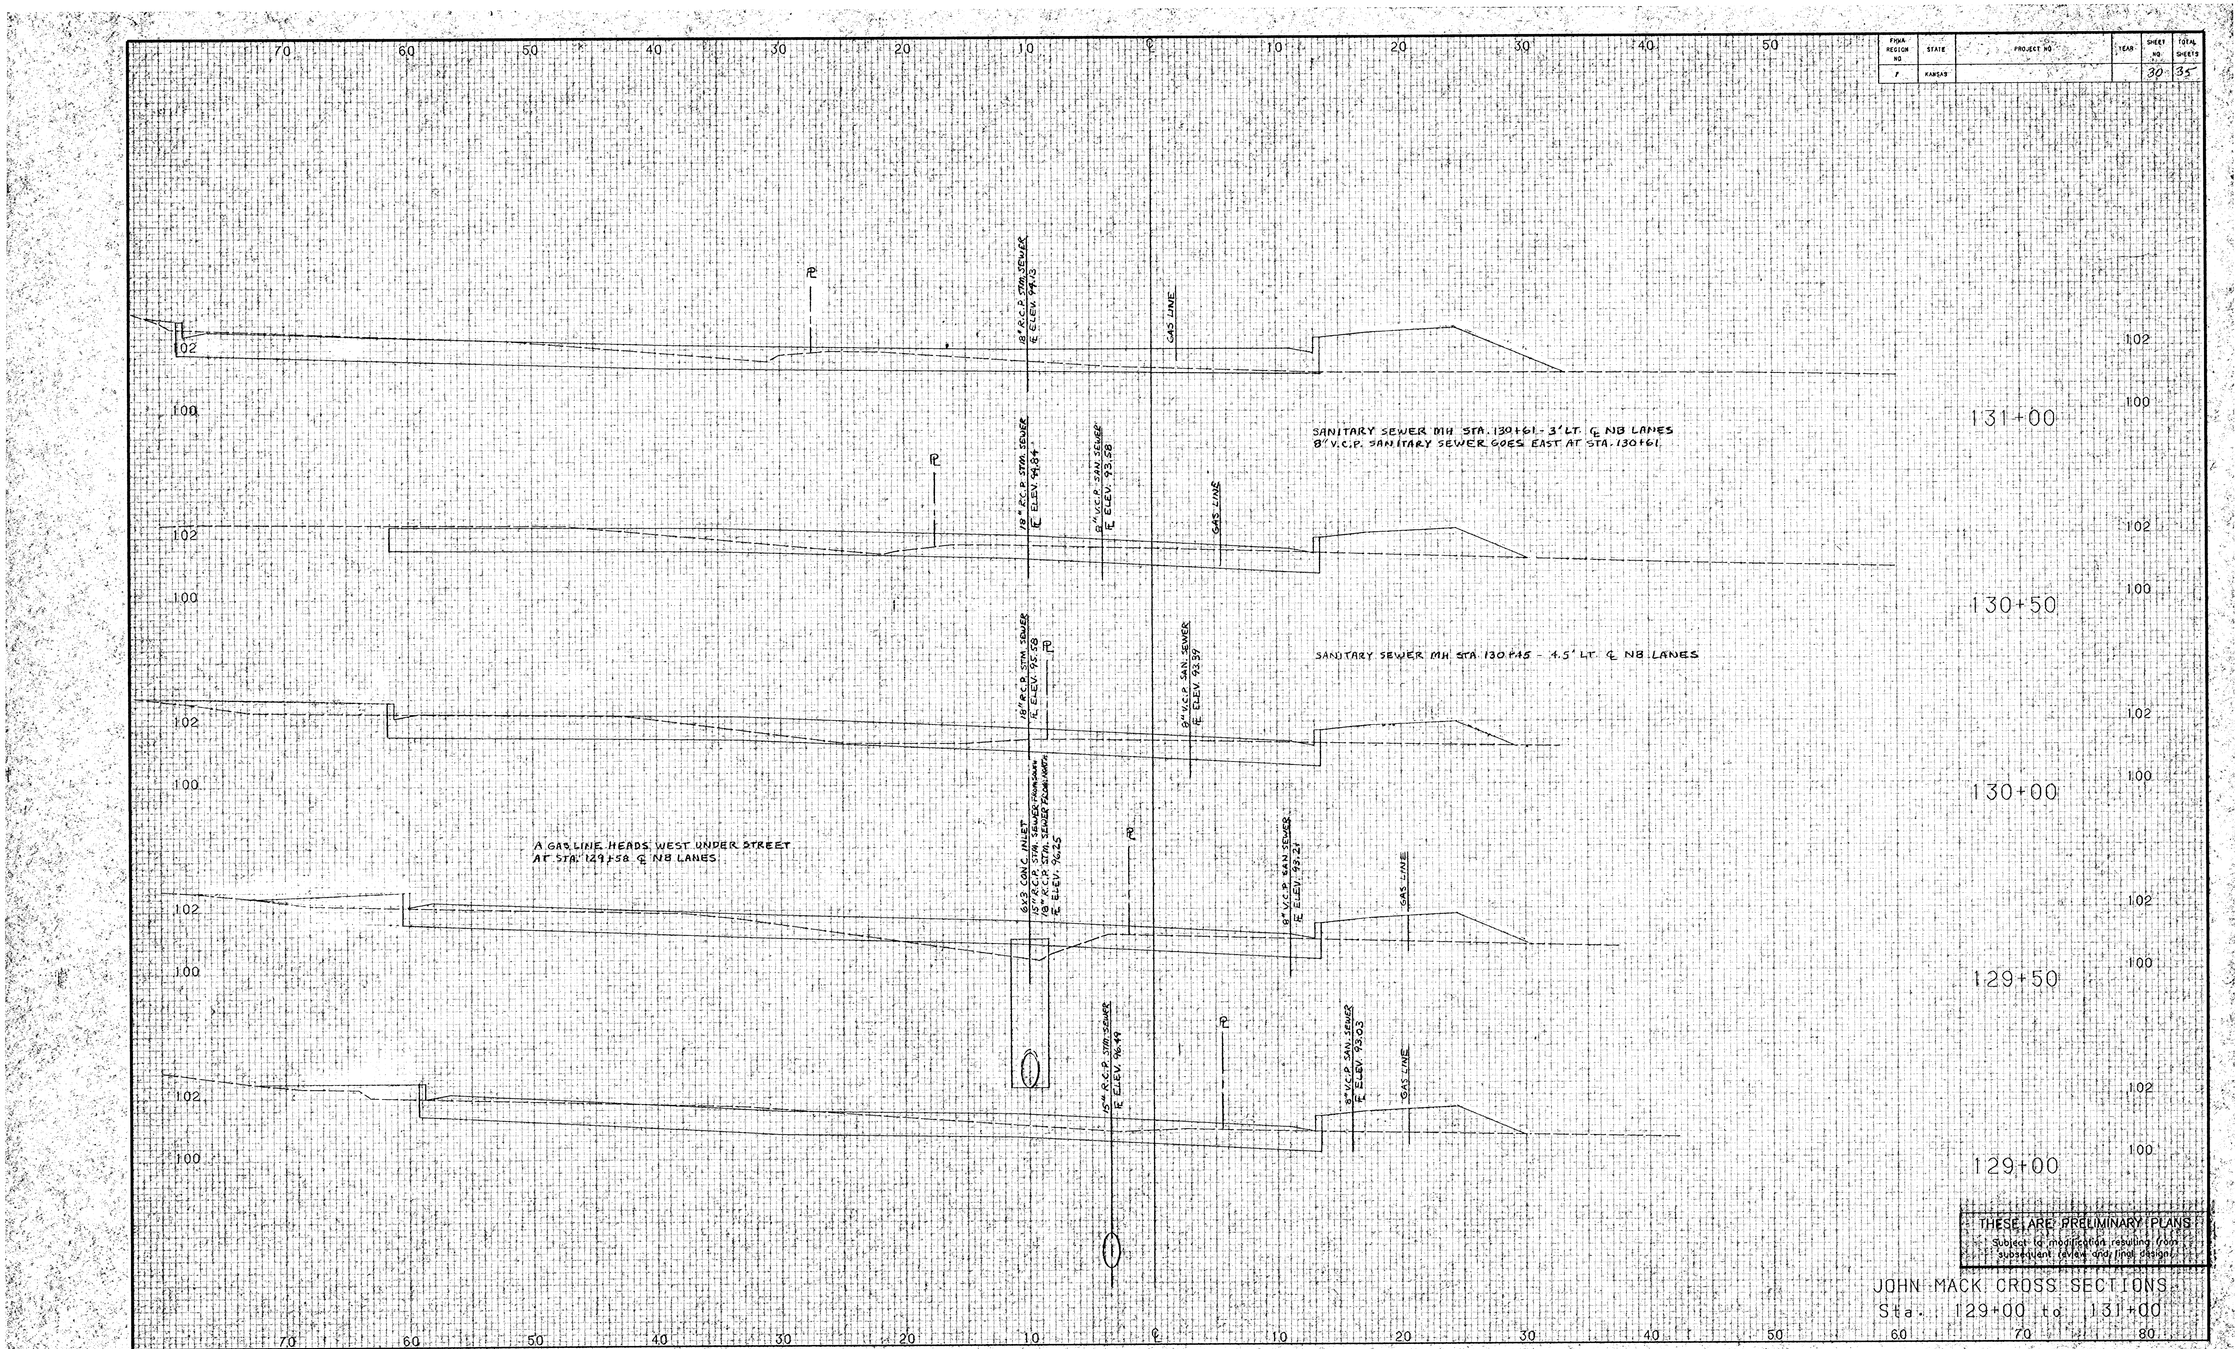

FHWA REGION NO.	STATE	PROJECT NO.	YEAR	SHEET NO.	TOTAL SHEETS
7	KANSAS			30	35

THESE ARE PRELIMINARY PLANS
Subject to modification resulting from substantial review and final design

JOHN MACK CROSS SECTIONS
Sta. 129+00 to 131+00