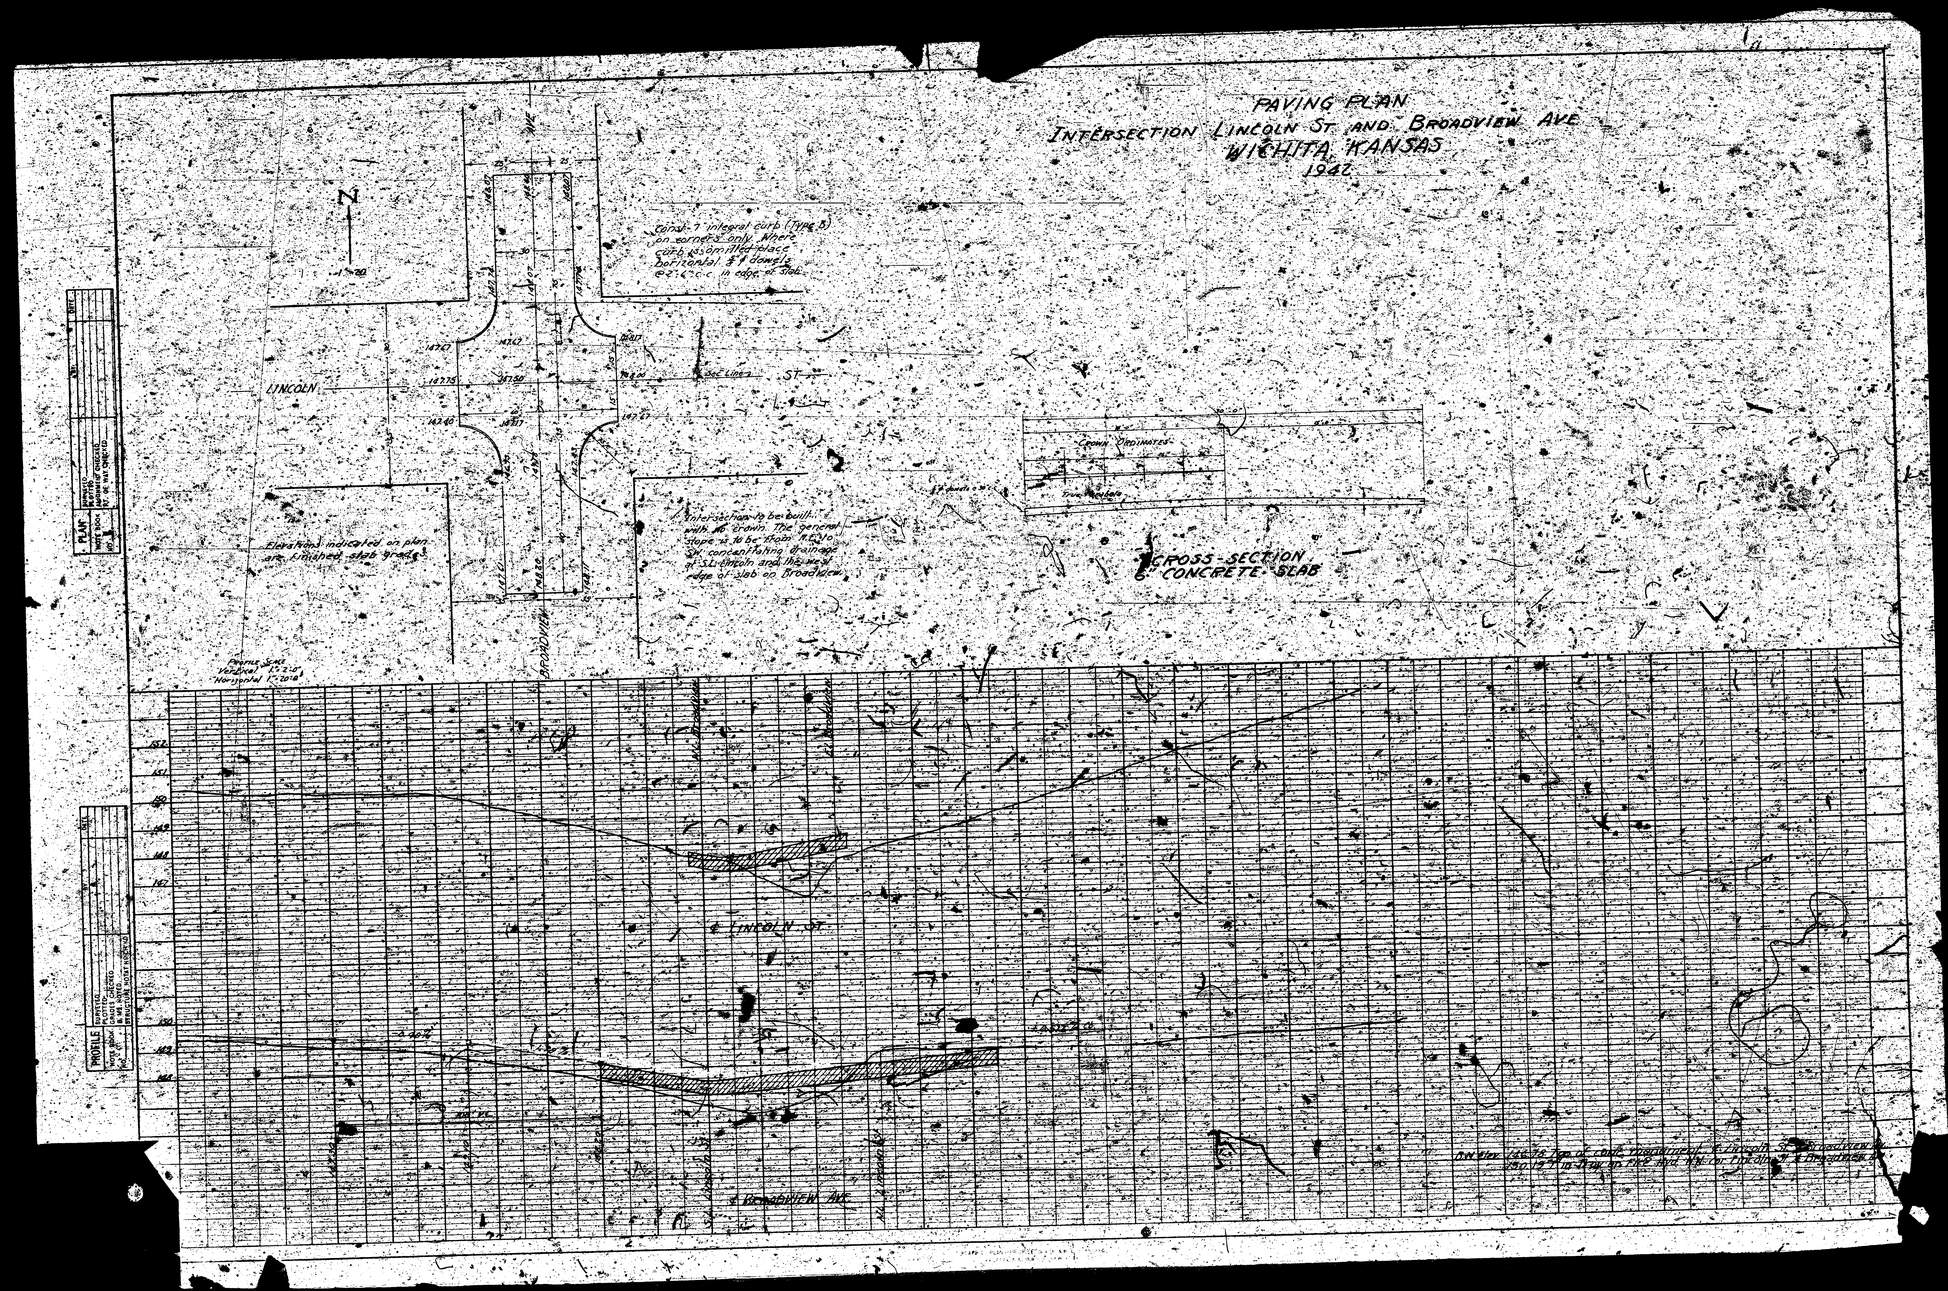PAVING PLAN
INTERSECTION LINCOLN ST. AND BROADVIEW AVE
WICHITA, KANSAS
1942