STORM WATER SEWER NO. 22

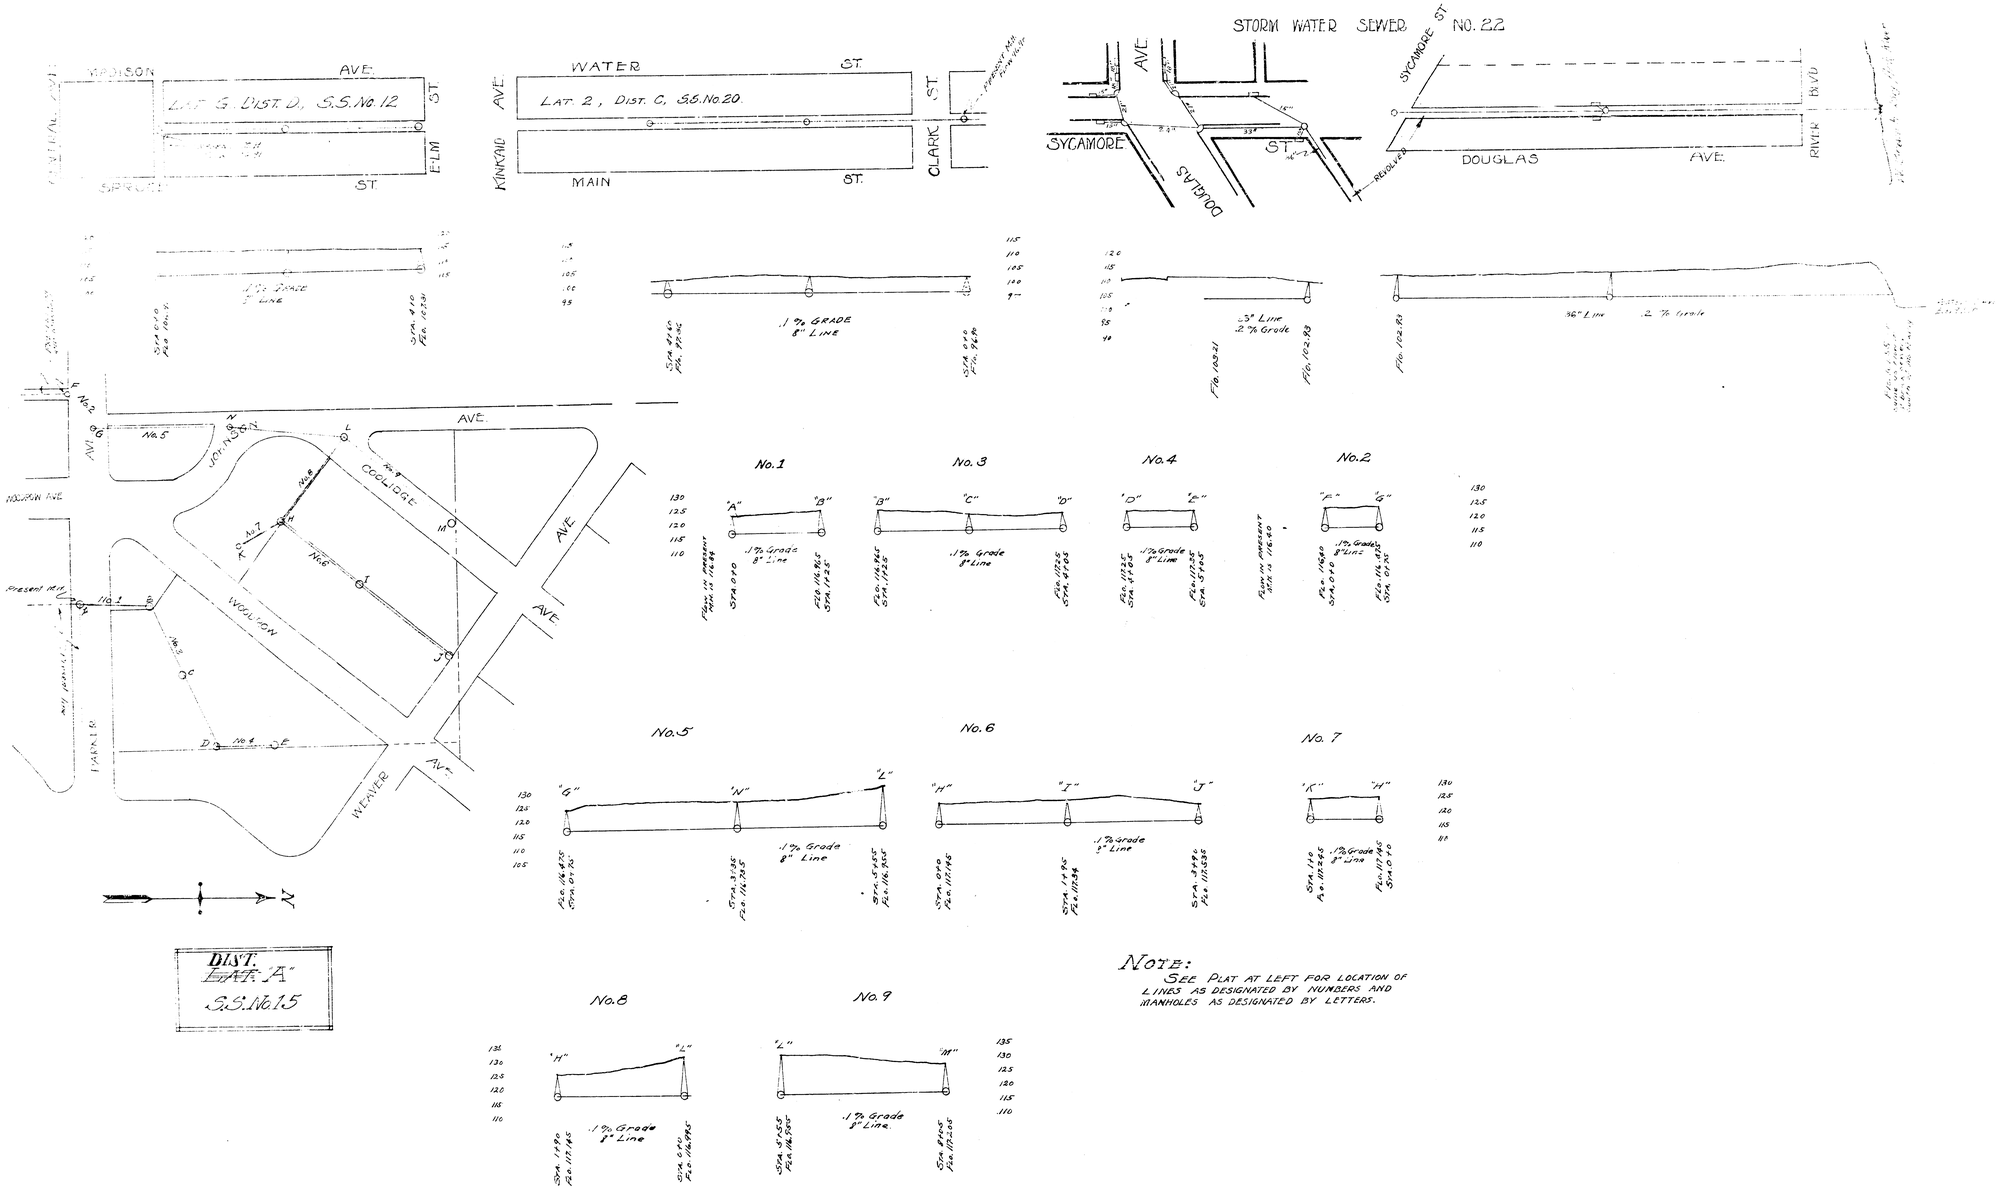

DIST. "A"
S.S. No. 15

NOTE:
SEE PLAT AT LEFT FOR LOCATION OF LINES AS DESIGNATED BY NUMBERS AND MANHOLES AS DESIGNATED BY LETTERS.