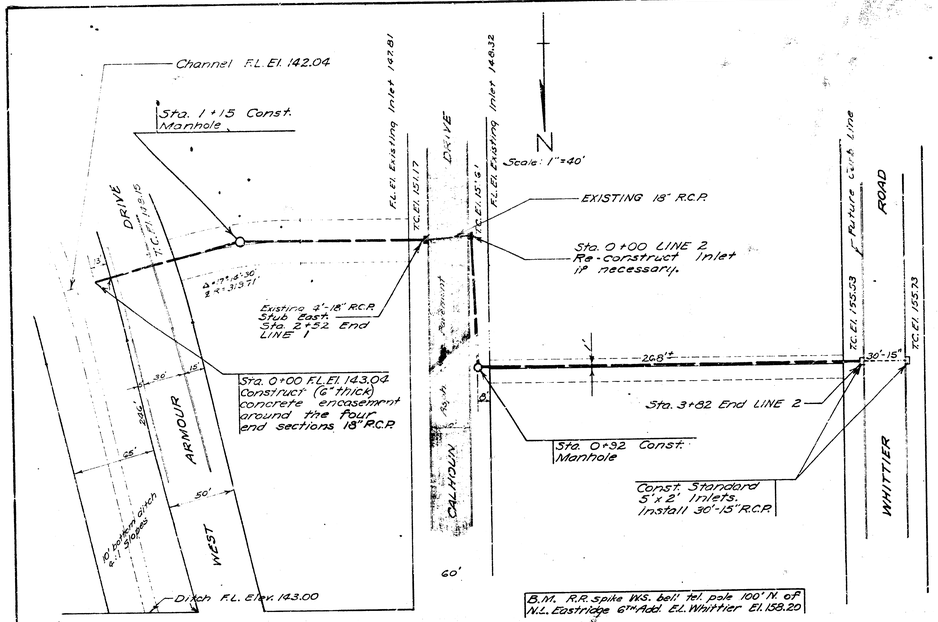

BENEFIT DISTRICT

STORM WATER SEWER DIST. NO. 50

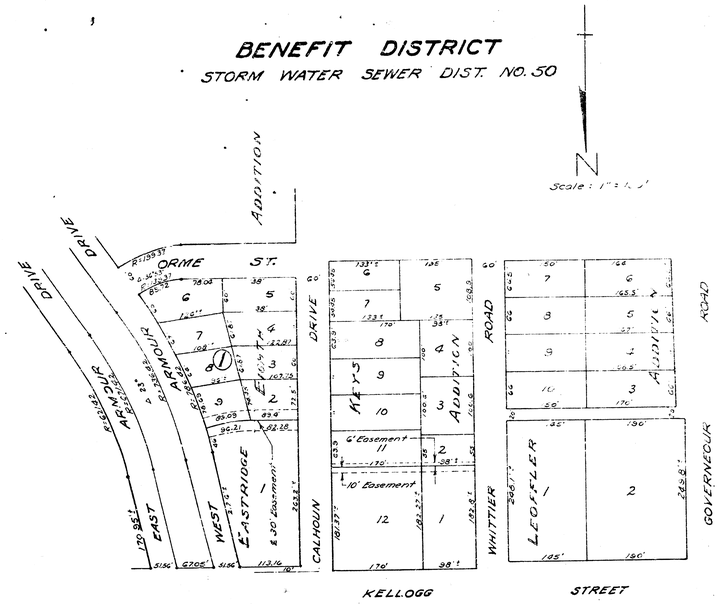

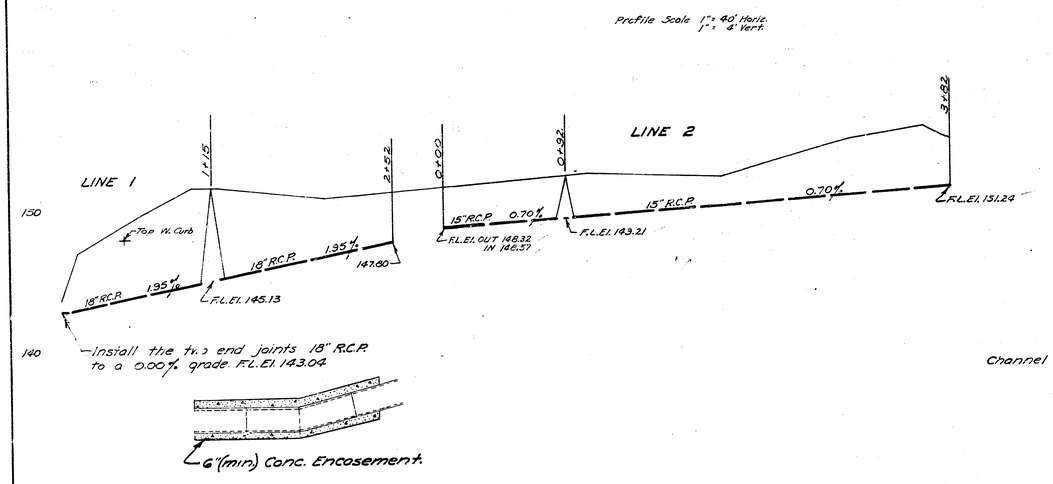

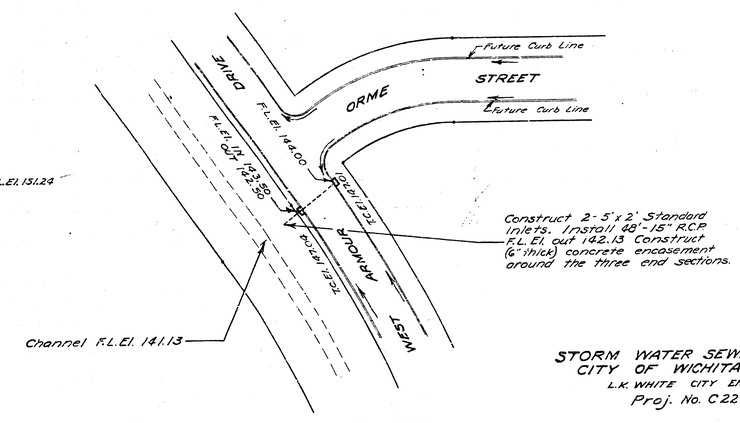

INTERSECTION DETAIL
Scale: 1"=40'

STORM WATER SEWER DIST. NO. 50
CITY OF WICHITA KANSAS
L.K. WHITE CITY ENGINEER
Proj. No. C22-82

Date November, 1952
Drawn by J.L.A.
Checked by
Note Book No. 3-13

SHEET NO. 1 of 1