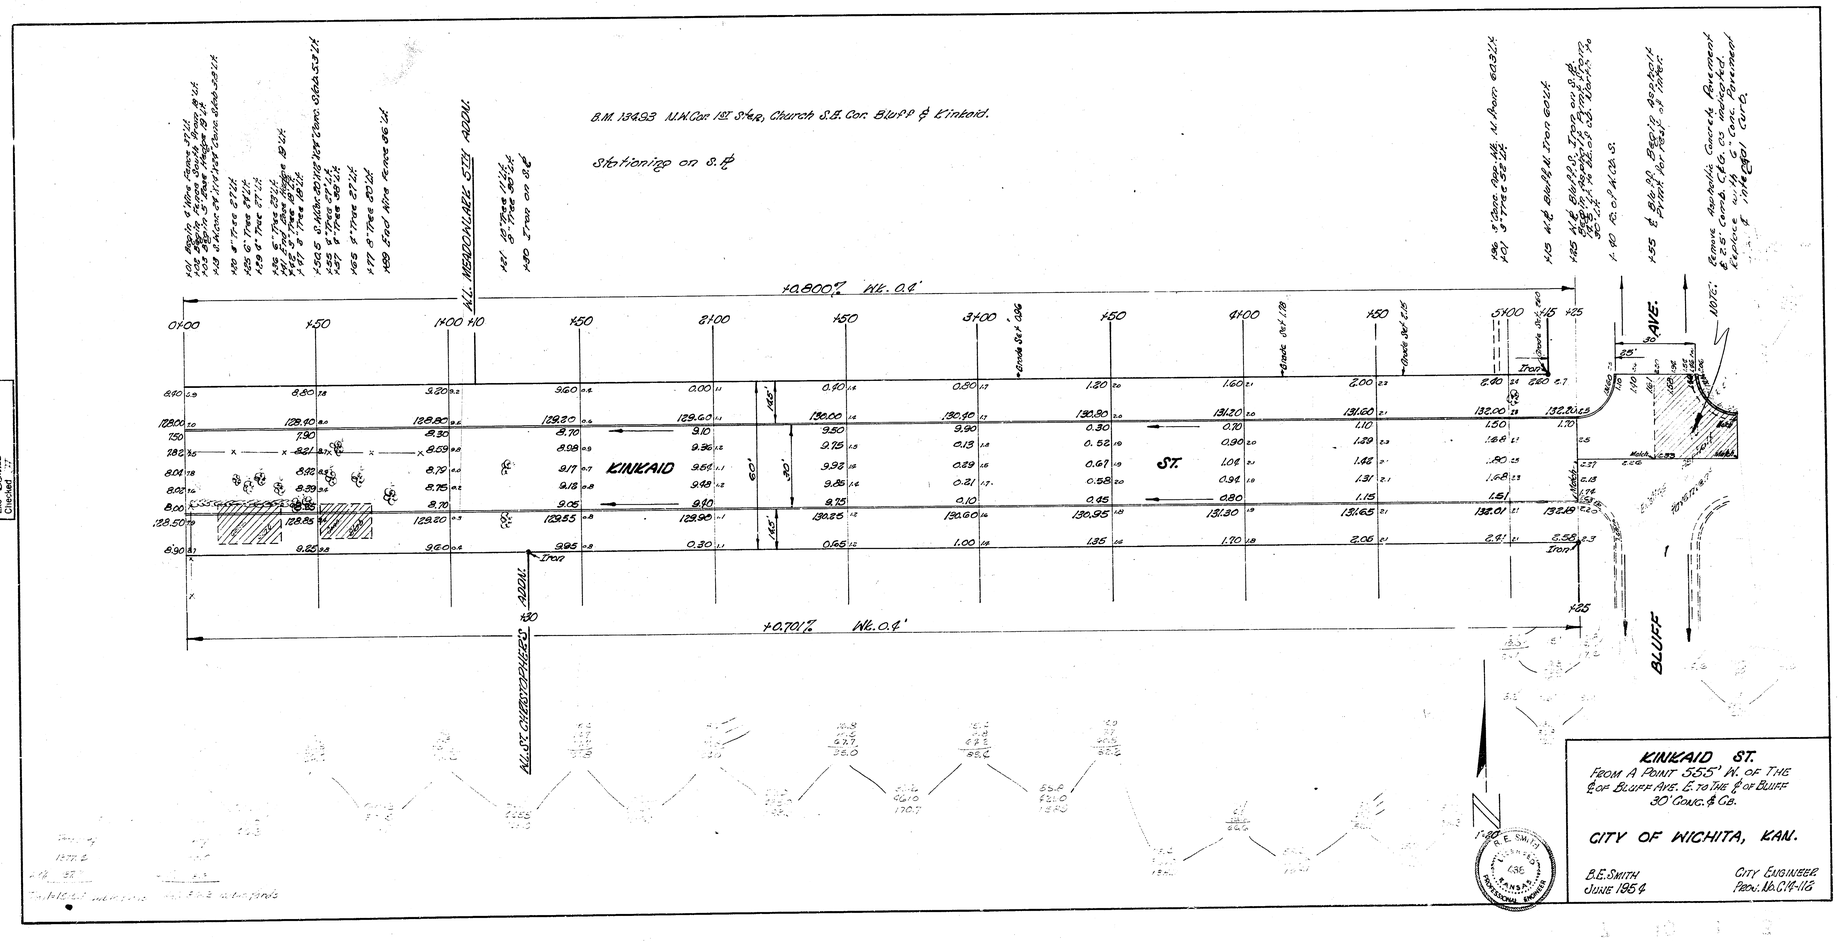
B.M. 134.93 N.W. Cor 1st St. & R. Church S.E. Cor. Bluff & Kinkaid.
Stationing on S.℄
+0.800% Wk. 0.4'
+0.701% Wk. 0.4'
KINKAID
ST.
BLUFF
AVE.
N.L. ST. CHRONOLOGICAL ADDN.
N.L. NEBRONIAN'S 5TH ADDN.
Survey Sheet No. 67
Plan Sunks
Field Book
Checked
NOTE: Remove Manhole Covers, Pave out & 2.5' curb, C&G, as required. Expose water valves & Connections. Install 1" Wide Curb.
KINKAID ST.
FROM A POINT 555' W. OF THE ℄ OF BLUFF AVE. E. TO THE ℄ OF BLUFF
30' CONC. ℄ C&G.
CITY OF WICHITA, KAN.
B.E. SMITH
JUNE 1954
CITY ENGINEER
Proj. No. C14-116