B.M. 98.72 S.W. Cor. Conc. Porch Ho. S.E. Cor. Lulu & Scott
B.M. 97.14 "G" in Globe S. Cb. Scott W.L. Laura
B.M. 96.24 S.E. Cor. Conc. Porch Ho. N.W. Marion & Laura

Ties to Iron · N.W. Laura & Marion :
62.51' N.N.W. to S.E. Cor. E. Porch
54.03' N.W. to S.E. Cor. Ho.
62.18' W.N.W. to S.W. Cor. Ho.
50.80' S. to S.W. Iron

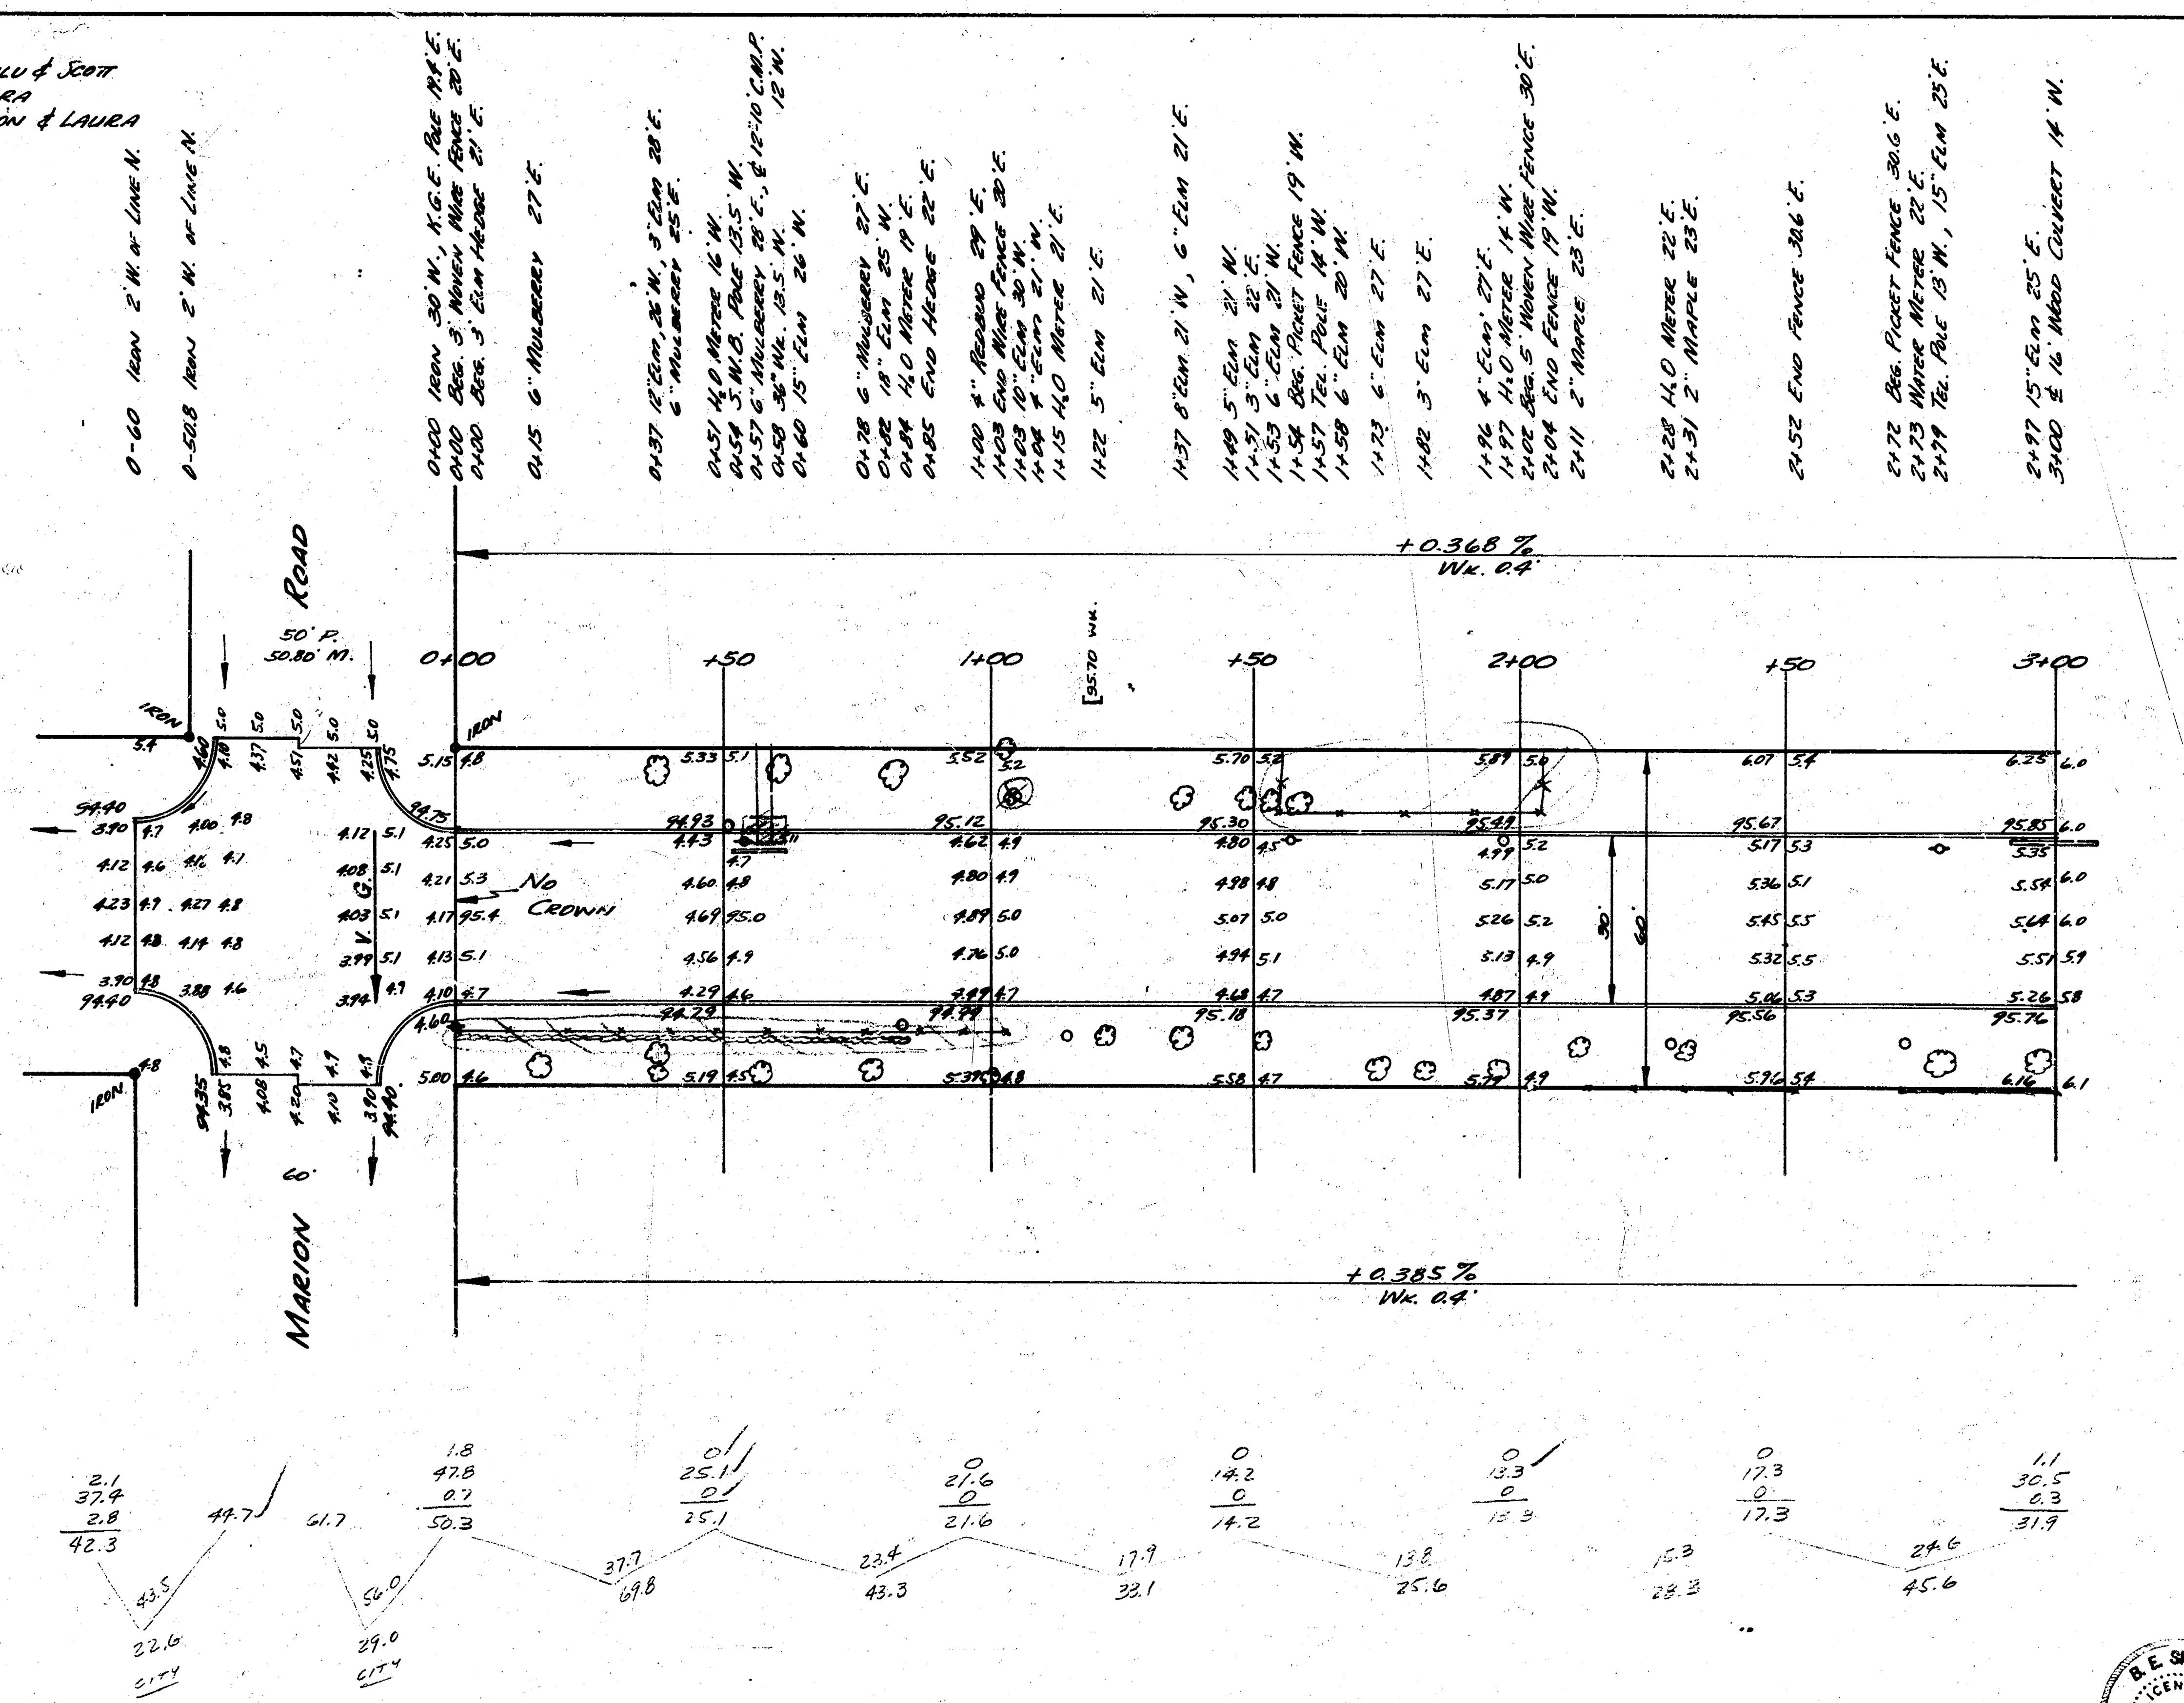

Exc.

Prop.	City
879.9	133.3
+10%	+10%
962.9 cu. yds.	146.5 cu. yds.

Survey	CHM	Bk. CHM 75
Plan	D.L.	
Exc.	D.L.	
Checked	JT	

B.E. SMITH LICENSED 436 KANSAS PROFESSIONAL ENGINEER

1/2

LAURA
S.L. SCOTT TO S.L. MARION
30' CONC. & CB.
CITY OF WICHITA, KANSAS
B.E. SMITH · CITY ENGINEER
JULY, 1953 PROJ. C13-122

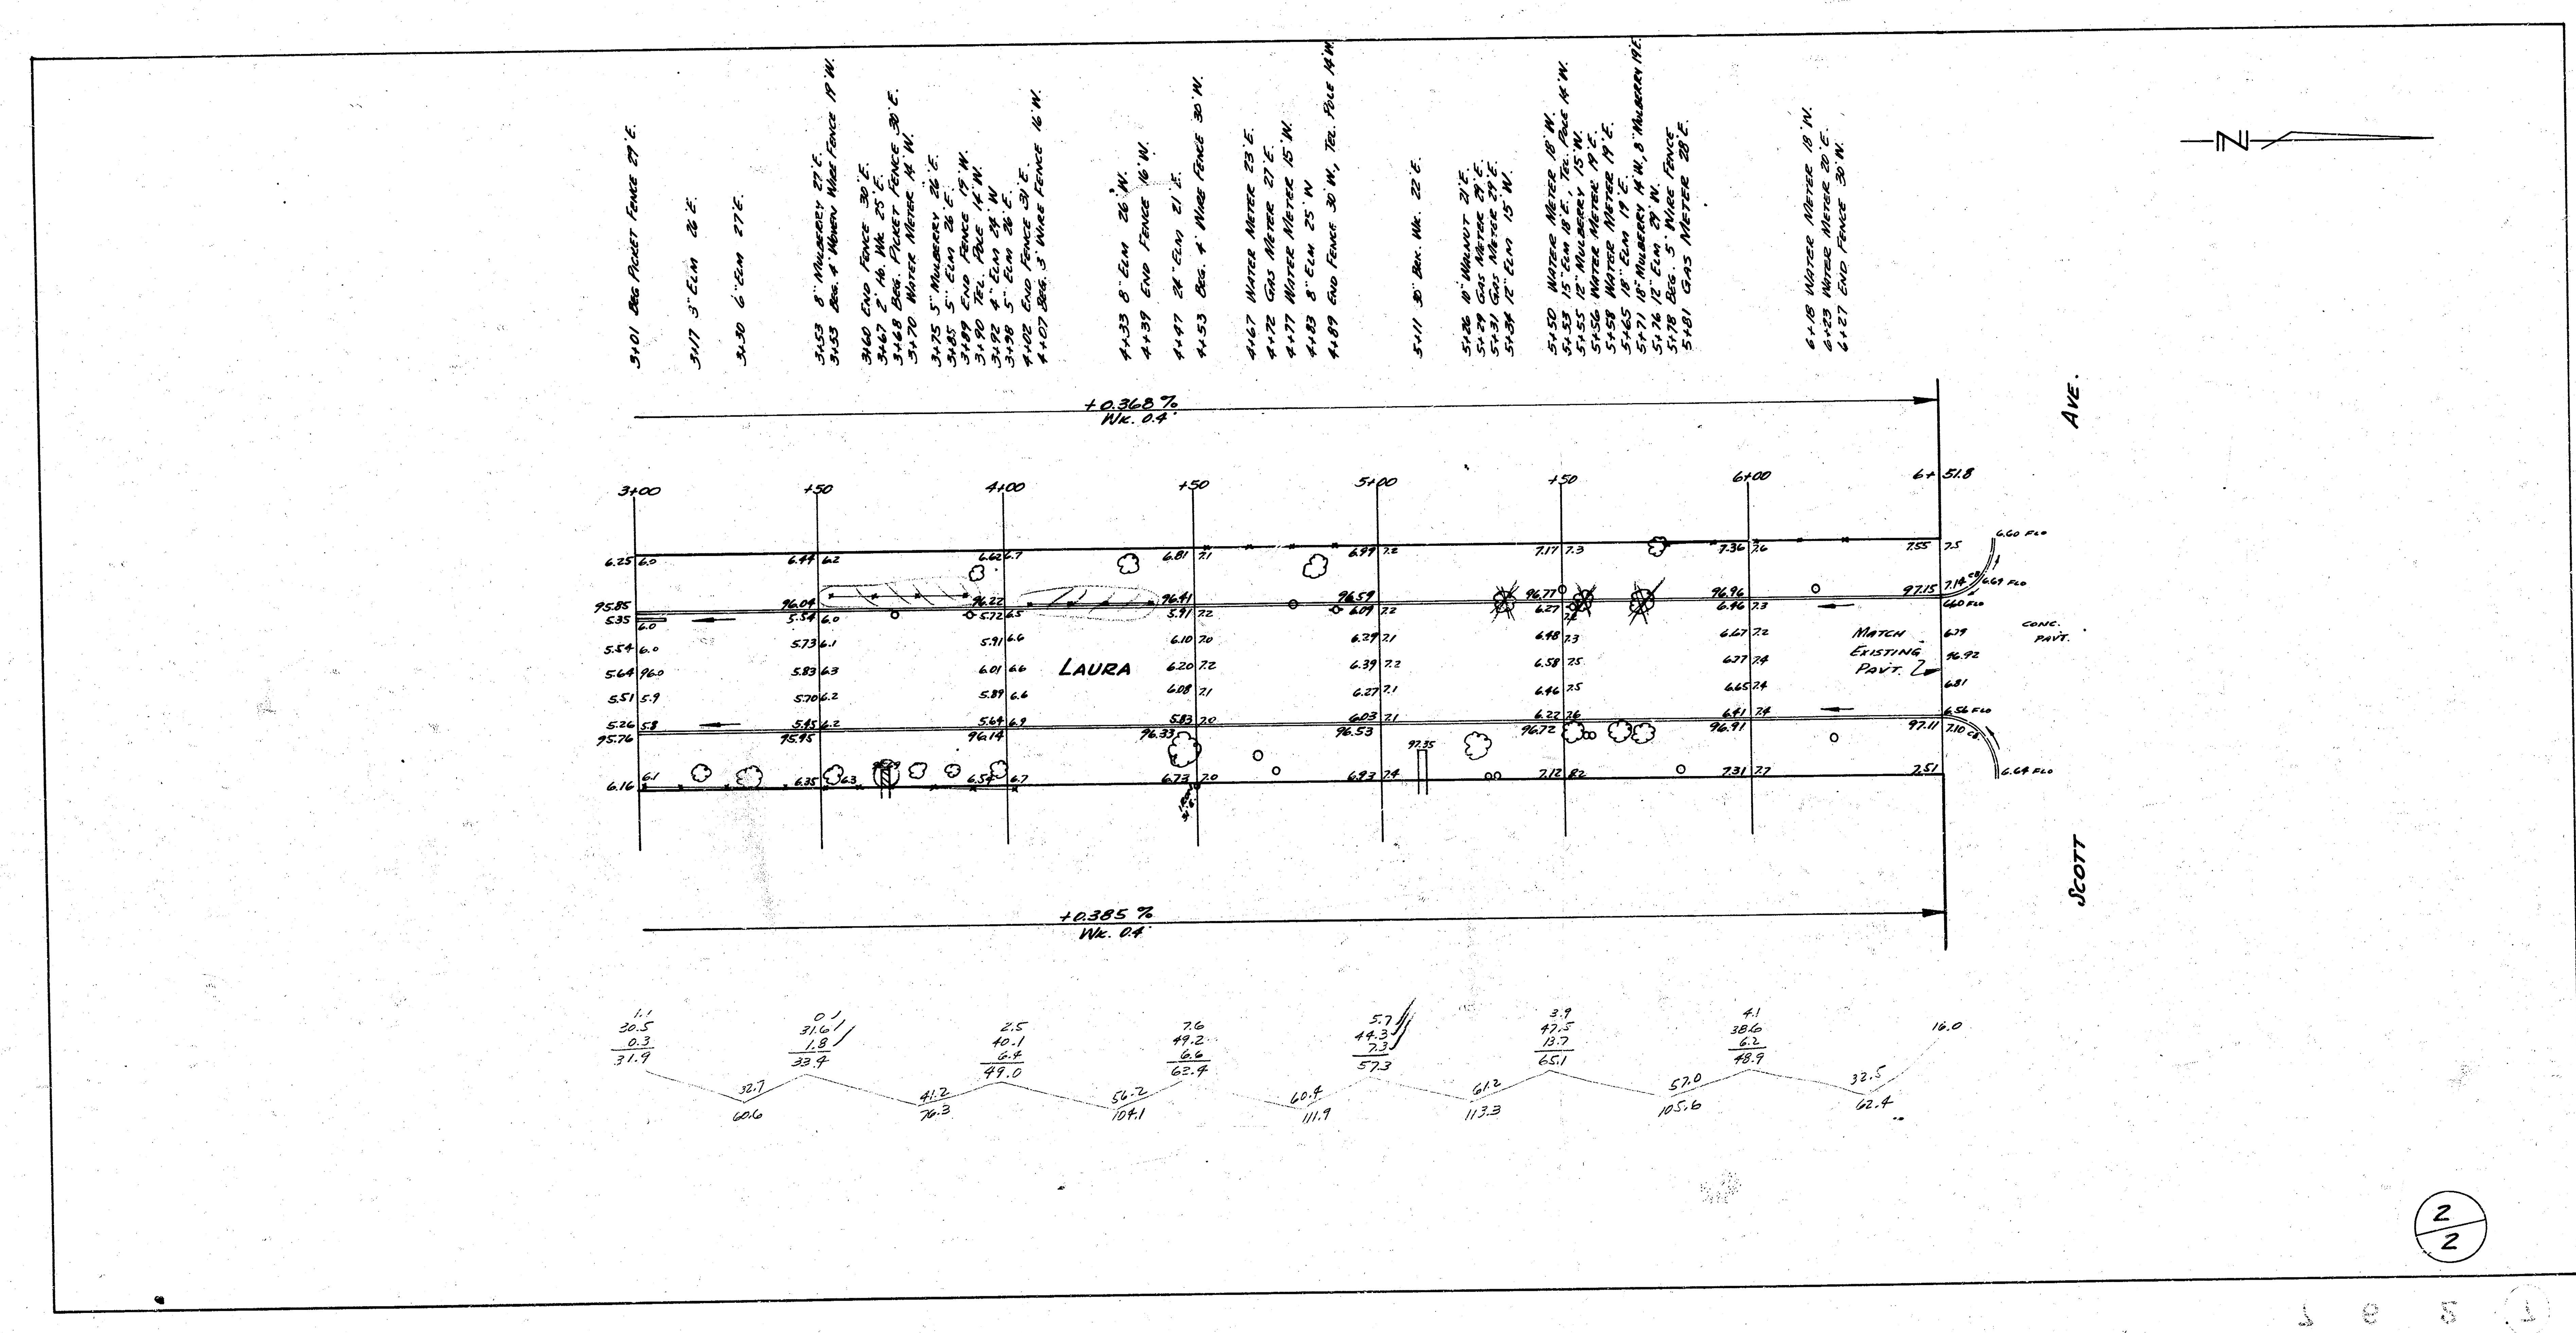
3+01 Beg Picket Fence 29'E.
3+17 3" Elm 26'E.
3+30 6" Elm 27'E.
3+53 8" Mulberry 27'E.
3+53 Beg. 4' Woven Wire Fence 19'W.
3+60 End Fence 30'E.
3+67 2' Ho. Wk. 25'E.
3+68 Beg. Picket Fence 30'E.
3+70 Water Meter 14'W.
3+75 5" Mulberry 26'E.
3+85 5" Elm 26'E.
3+89 End Fence 19'W.
3+90 Tel. Pole 14'W.
3+92 4" Elm 24'W
3+98 5" Elm 26'E.
4+02 End Fence 31'E.
4+07 Beg. 3' Wire Fence 16'W.
4+33 8" Elm 26'W.
4+39 End Fence 16'W.
4+47 24" Elm 21'E.
4+53 Beg. 4' Wire Fence 30'W.
4+67 Water Meter 23'E.
4+72 Gas Meter 27'E.
4+77 Water Meter 15'W.
4+83 8" Elm 25'W
4+89 End Fence 30'W, Tel. Pole 14'W.
5+11 30' Brk. Wk. 22'E.
5+26 10" Walnut 21'E.
5+29 Gas Meter 29'E.
5+31 Gas Meter 29'E.
5+34 12" Elm 15'W.
5+50 Water Meter 18'W.
5+53 15" Elm 18'E., Tel. Pole 14'W.
5+55 12" Mulberry 15'W.
5+56 Water Meter 19'E.
5+58 Water Meter 19'E.
5+65 18" Elm 19'E.
5+71 18" Mulberry 14'W, 8" Mulberry 19'E.
5+76 12" Elm 29'W.
5+78 Beg. 5' Wire Fence
5+81 Gas Meter 28'E.
6+18 Water Meter 18'W.
6+23 Water Meter 20'E.
6+27 End Fence 30'W.
N
+0.368 %
Wk. 0.4'
3+00
+50
4+00
+50
5+00
+50
6+00
6+51.8
Laura
Match Existing Pavt.
Conc. Pavt.
Ave.
Scott
+0.385 %
Wk. 0.4'
2/2