



LINCOLN
EL BROADVIEW TO EL CRESTWAY
PROJ. NO. C14-259-260

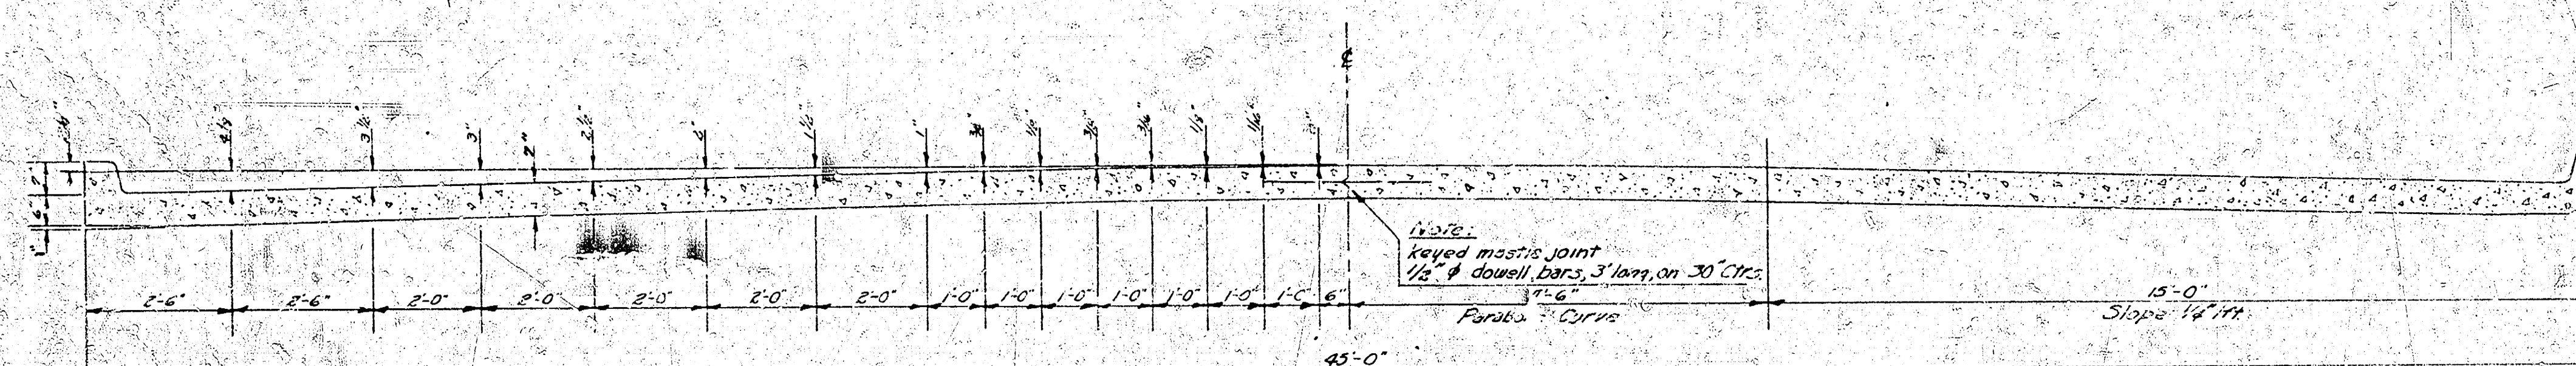


TYPICAL SECTION
NO SCALE

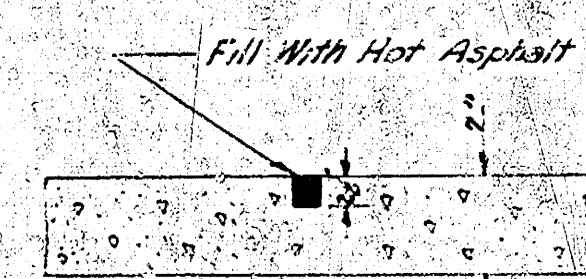


CONTRACTION JOINT DETAIL
NO SCALE

NOTE -

WHERE CURBS IN THE SAME SECTION
ARE AT DIFFERENT ELEVATIONS USE
ELEVATION SHOWN ON PLAN FOR
CONSTRUCTION JOINT.

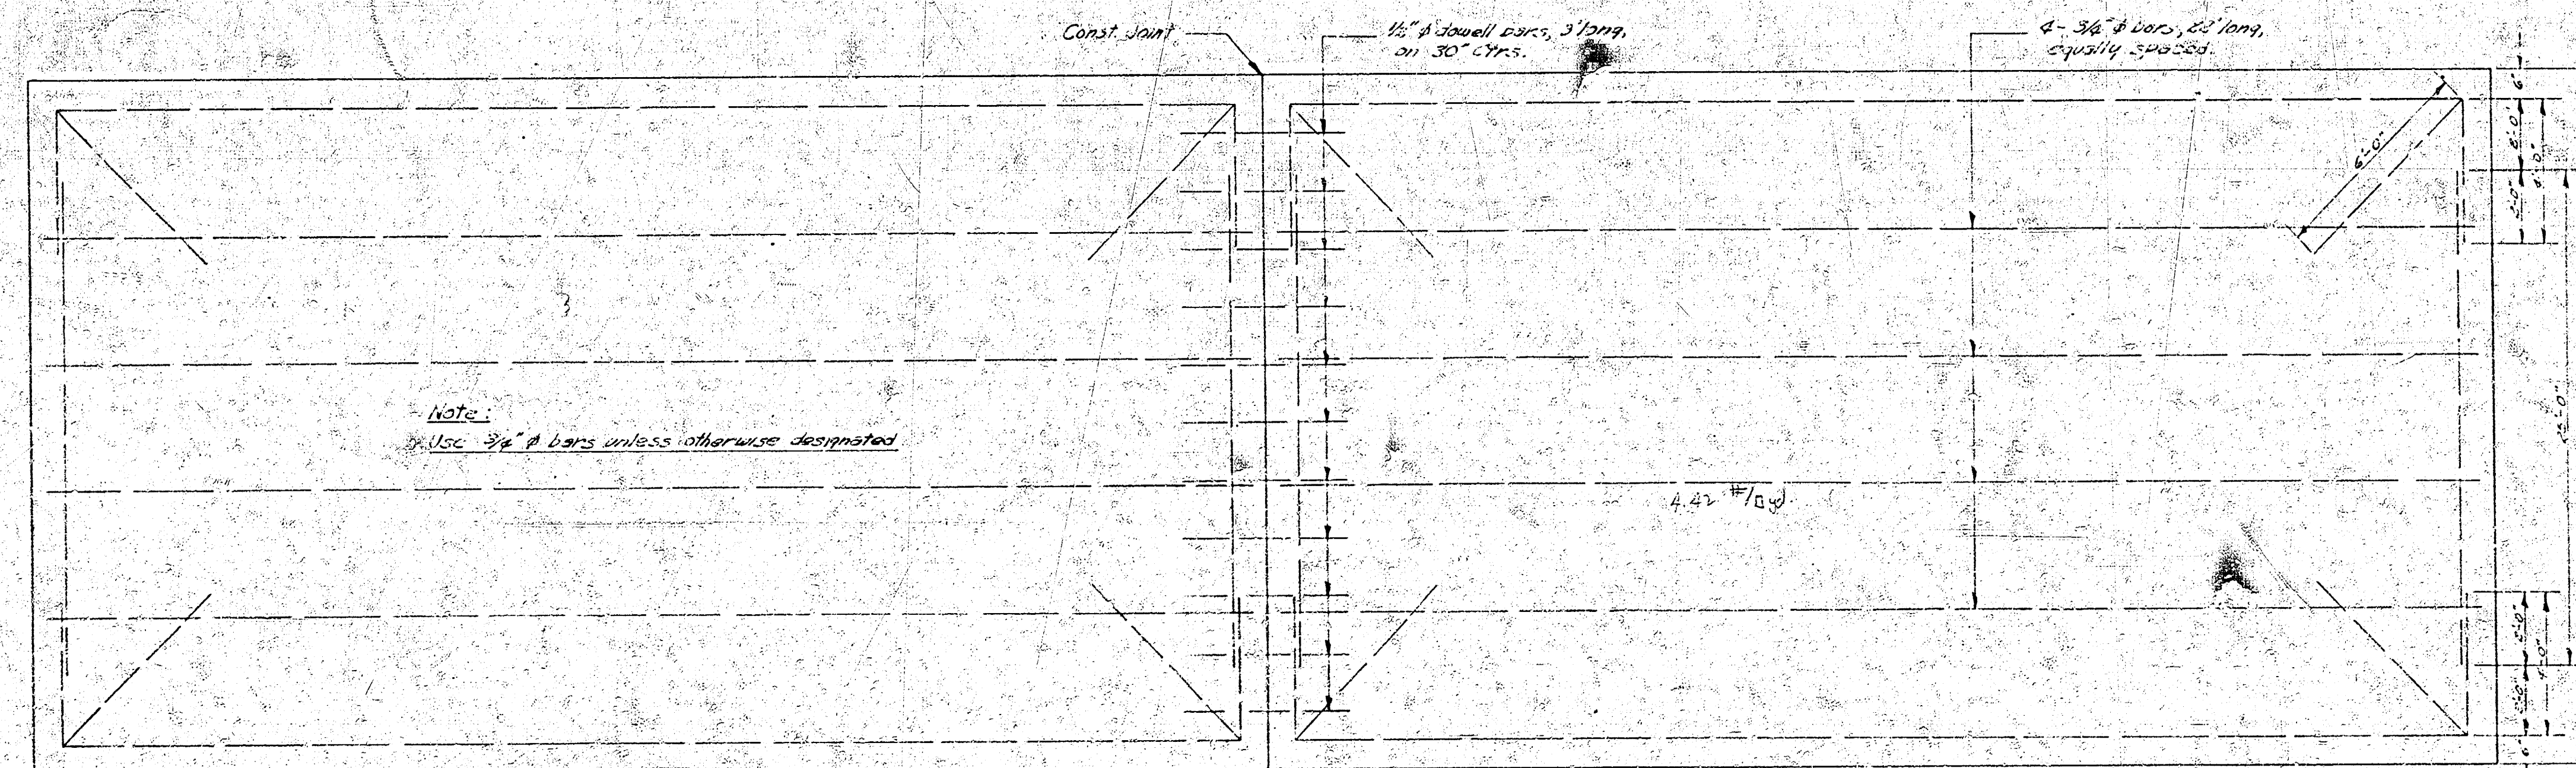

STEEL PATTERN
NO SCALE

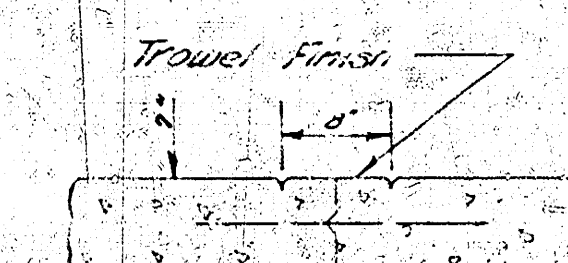

C.L. MARKER DETAIL
NO SCALE

(1/4)

