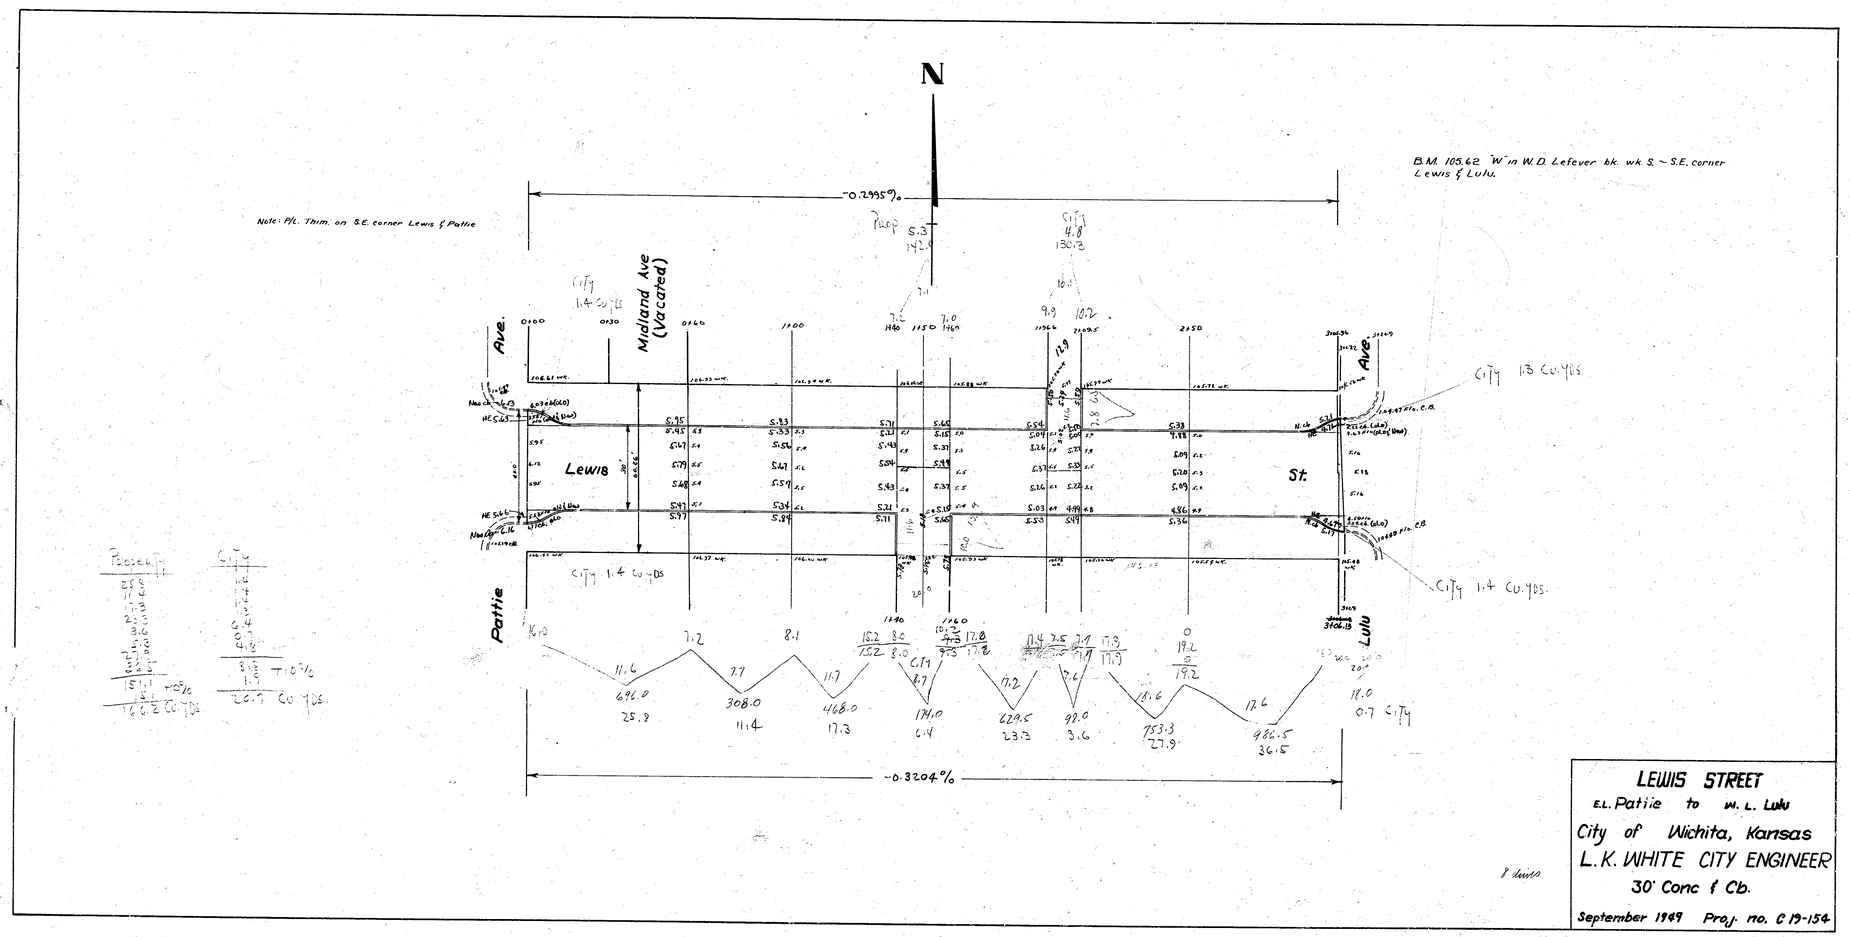

LEWIS STREET

E.L. Pattie to W.L. Lulu

City of Wichita, Kansas

L.K. WHITE CITY ENGINEER

30' Conc & Cb.

September 1949 Proj. no. C 19-154