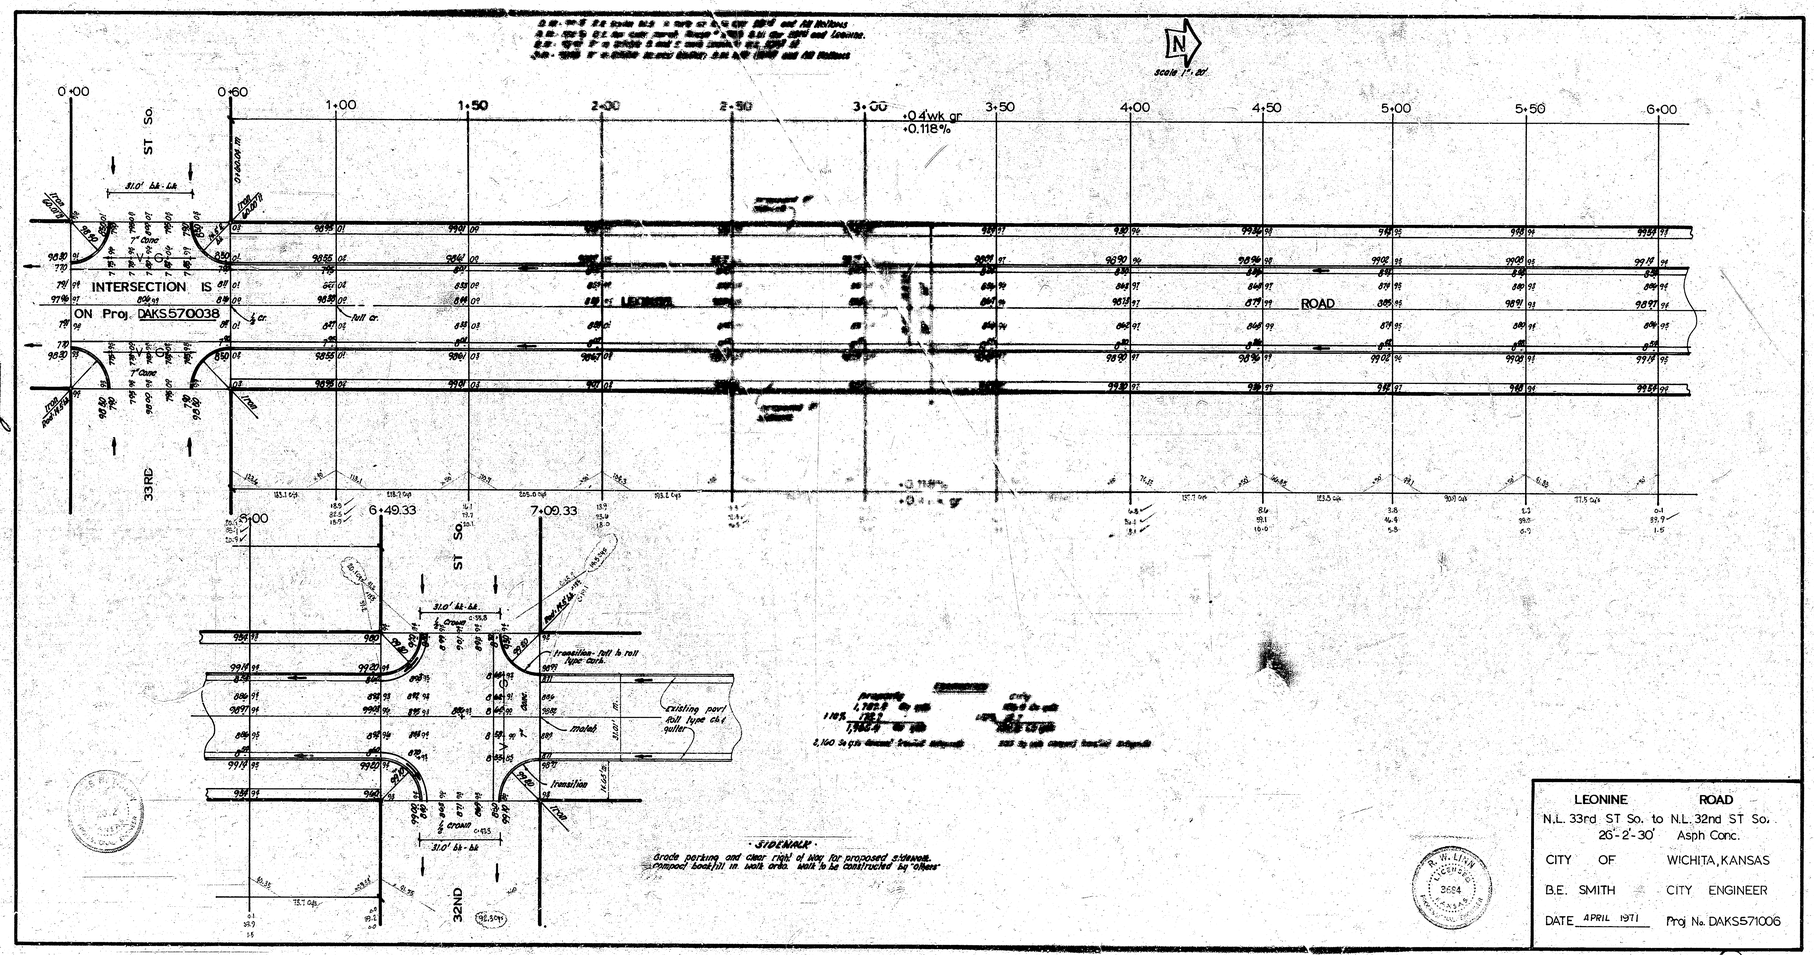

LEONINE	ROAD
N.L. 33rd ST So. to N.L. 32nd ST So.	
26'-2'-30'	Asph Conc.
CITY OF	WICHITA, KANSAS
B.E. SMITH	CITY ENGINEER
DATE APRIL 1971	Proj No. DAKS571006

Surv. Knaus
Plan. Ehlert
Est. Ehlert
Checked Zacky

R. W. LINN
LICENSED
3694
PROFESSIONAL ENGINEER

11 e 4 (1) 14-Engr. Inventor