B.M. 106.77 Iron in thim. ℄ Lulu & N.L. Gilbert

NOTE: REMOVE WALK AND REPLACE TO GRADE, EXCEPT FROM 0+0 TO 3+0 ON EAST SIDE. REPLACE NECESSARY CONCRETE DRIVES TO MATCH NEW WALK GRADES. DRIVE ENTRANCES TO BE ℄ WITH RAMP BLOCKS, EXCEPT FROM 0+0 TO 3+0 ON EAST SIDE.

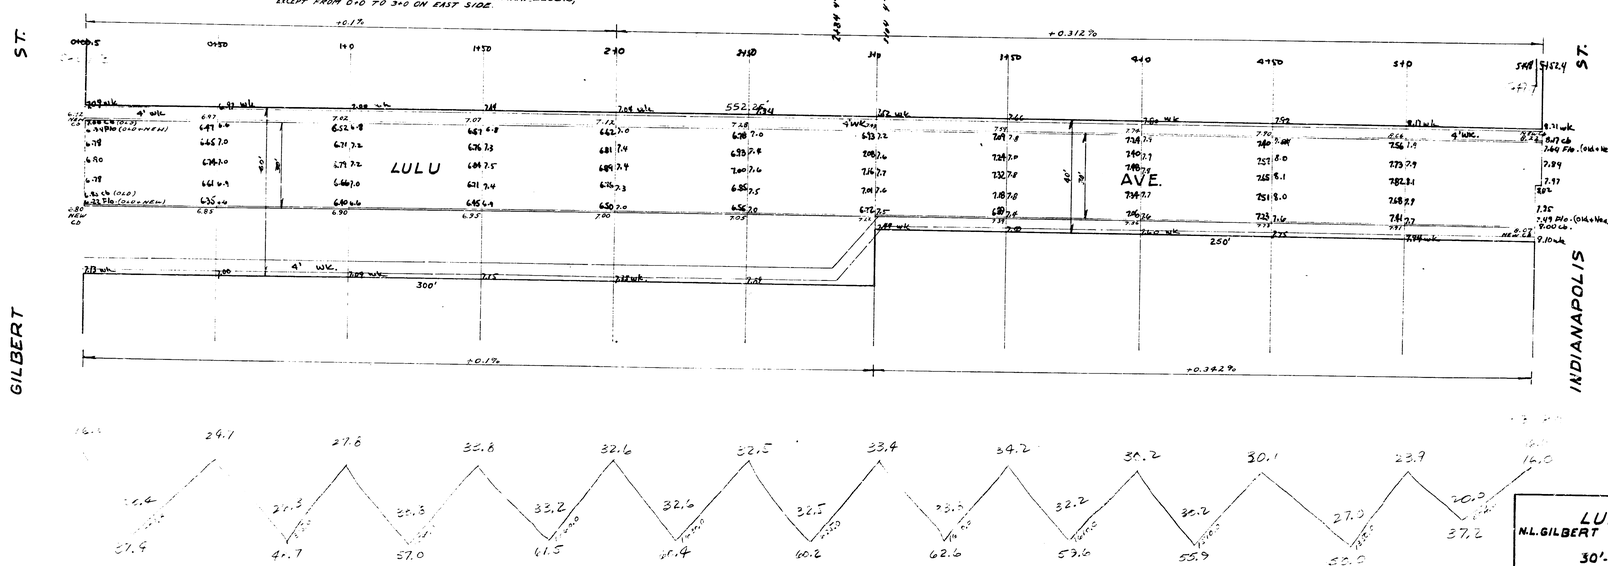

LULU AVE.

N.L. GILBERT S.L. INDIANAPOLIS

30'-CONC. f CB.

CITY of WICHITA, KANSAS

L.K. WHITE CITY ENGINEER

JULY 1947