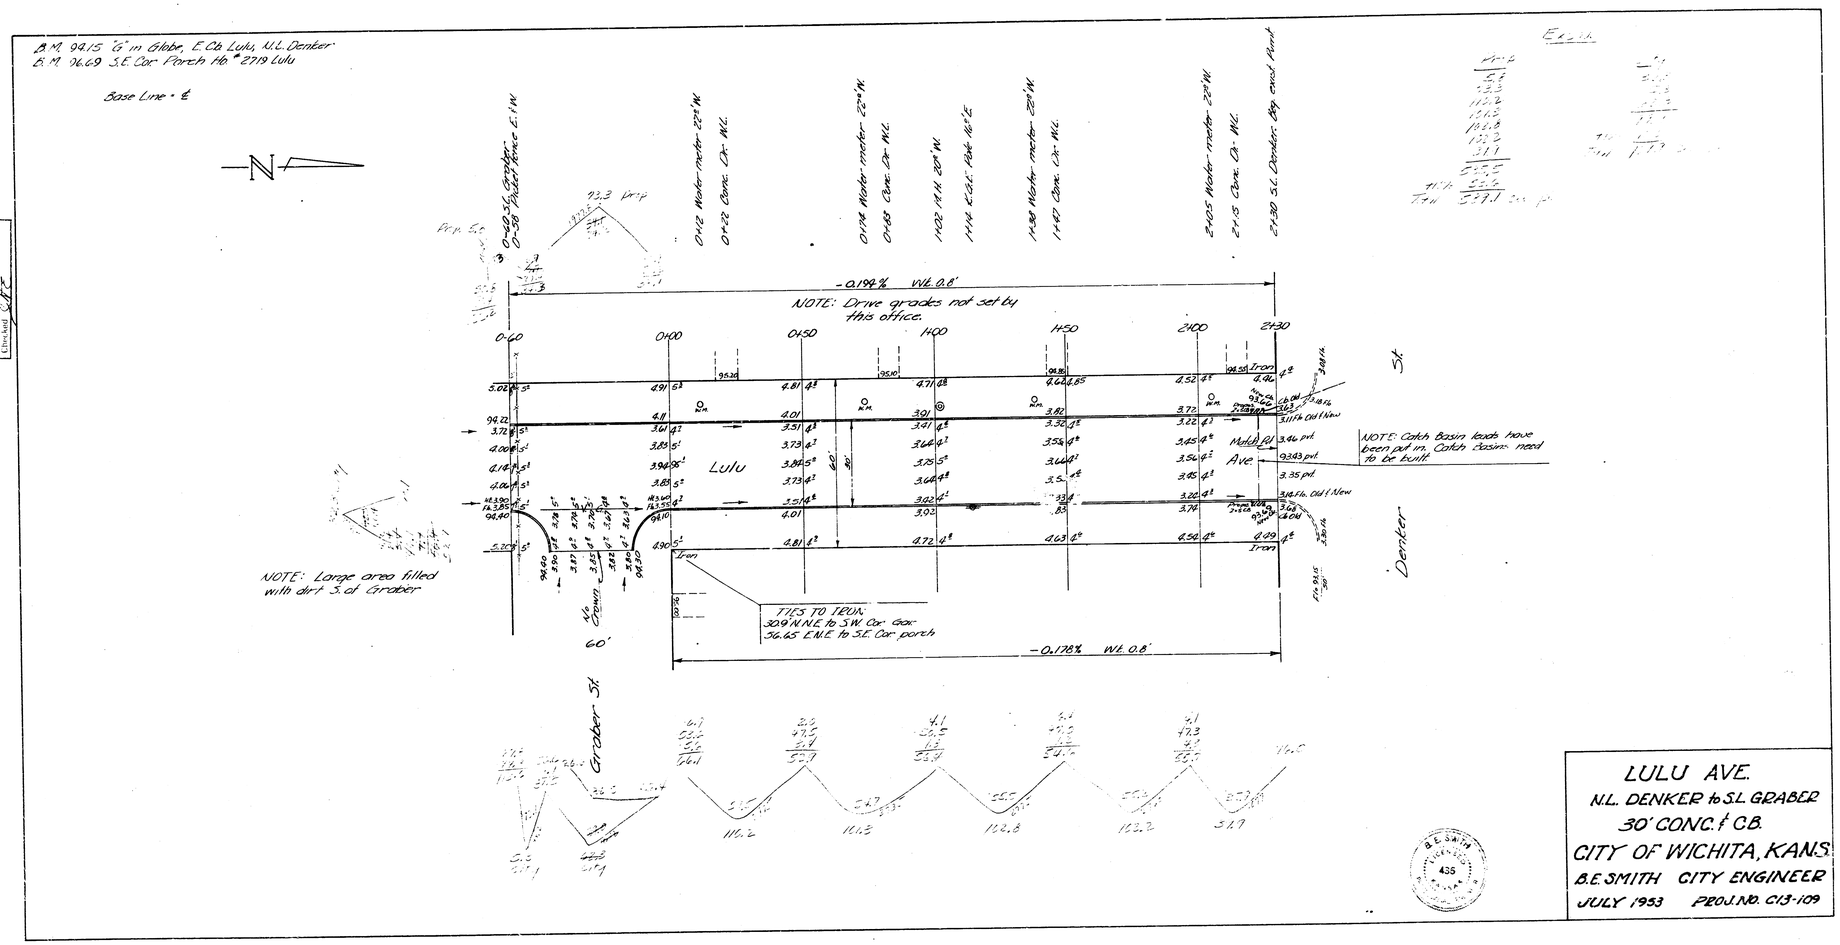

LULU AVE.
N.L. DENKER to S.L. GRABER
30' CONC. & C.B.
CITY OF WICHITA, KANS.
B.E. SMITH CITY ENGINEER
JULY 1953 PROJ. NO. C13-109