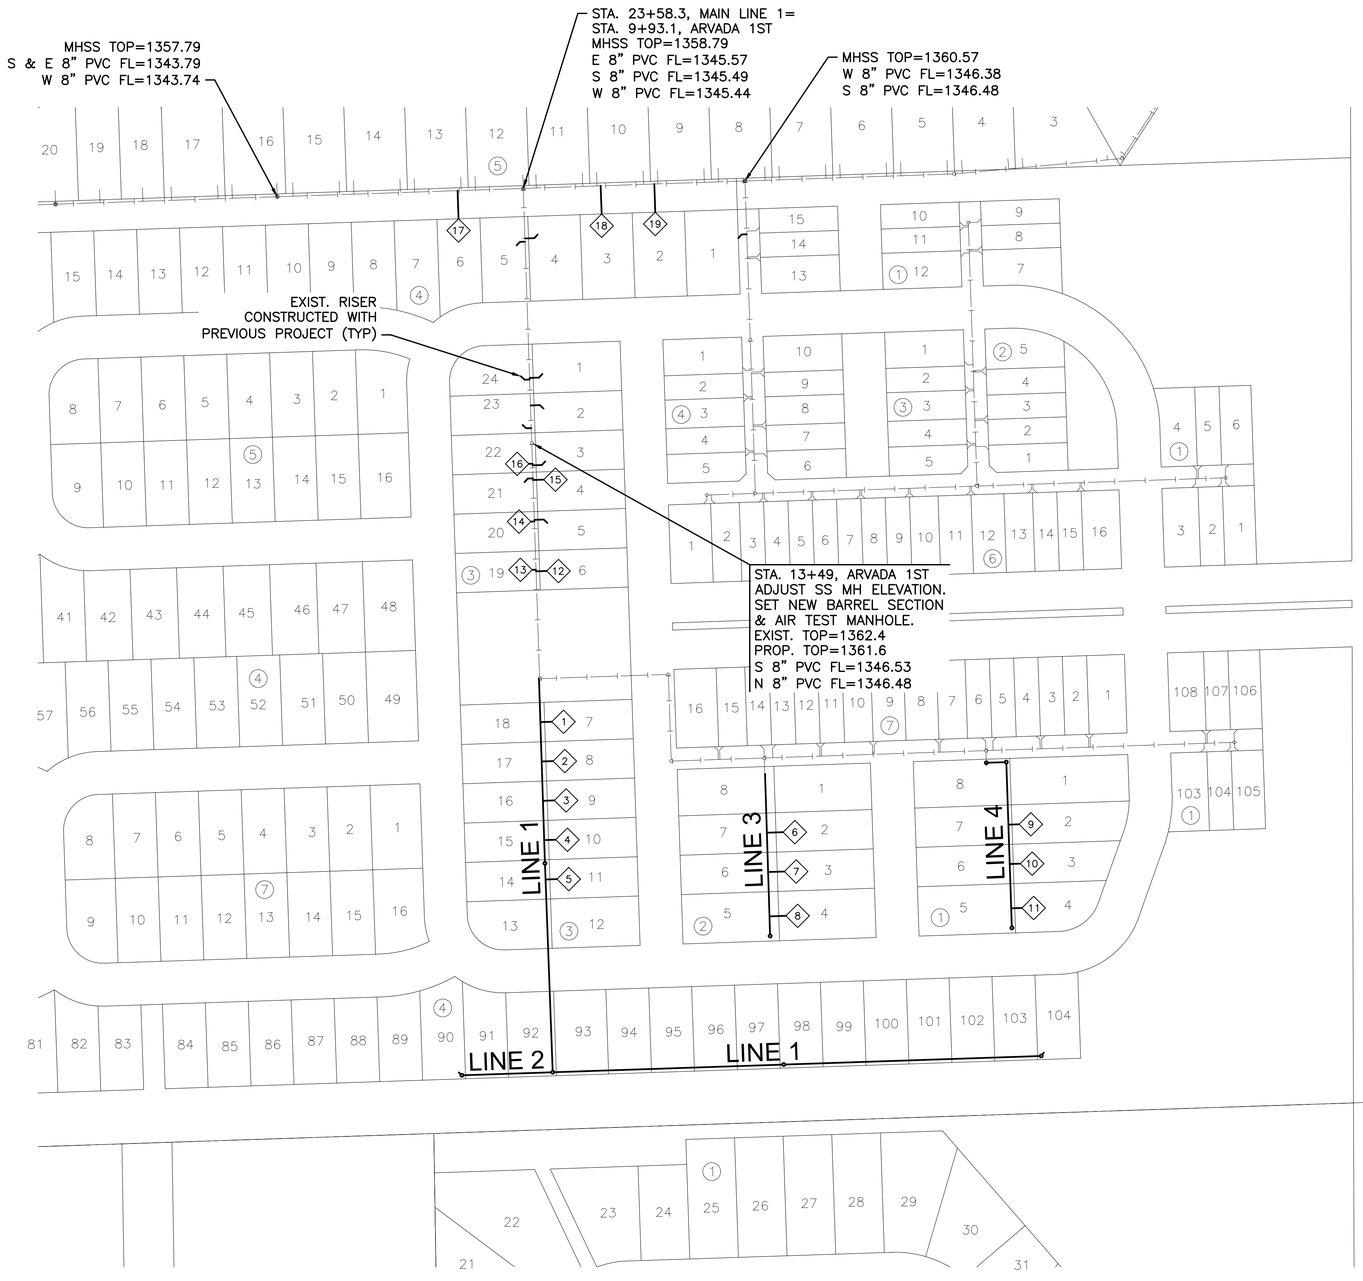

SEWER SERVICE RISER TABLE						FOR INFORMATION ONLY	
		LOCATION				APPROXIMATE LENGTH	
NO.	TYPE	LOT NO.	BLOCK NO.	LINE NO.	STATION	VERTICAL (FT)	HORIZONTAL (FT)
1	4" TEE	7	3	1	10+61/LT.	10'	16'
2	4" TEE	8	3	1	11+16/LT.	10'	16'
3	4" TEE	9	3	1	11+71/LT.	10'	16'
4	4" TEE	10	3	1	12+26/LT.	10'	16'
5	4" TEE	11	3	1	12+81/LT.	10'	16'
6	4" TEE	2	2	3	11+04/LT.	10'	23'
7	4" TEE	3	2	3	11+59/LT.	9'	23'
8	4" TEE	4	2	3	12+21/LT.	9'	23'
9	4" TEE	2	1	4	11+33/LT.	5'	15'
10	4" TEE	3	1	4	11+88/LT.	5'	15'
11	4" TEE	4	1	4	12+50/LT.	5'	15'
12	4" TEE	6	3	ML 1	15+29/LT.	14'	15'
13	4" TEE	19	3	ML 1	15+26/RT.	14'	5'
14	4" TEE	20	3	ML 1	14+59/RT.	13'	5'
15	4" TEE	4	3	ML 1	14+01/LT.	13'	15'
16	4" TEE	22	3	ML 1	13+78/RT.	13'	5'
17	4" TEE	6	4	A 1	22+67/RT.	14'	40'
18	4" TEE	3	4	A 1	24+67/RT.	13'	40'
19	4" TEE	2	4	A 1	25+42/RT.	13'	40'

NOTE

RISERS 12–16 TO BE INSTALLED ON EXISTING 8" SANITARY PIPE.

RISERS 17–19 TO BE INSTALLED ON EXISTING 10" SANITARY PIPE.

N

SCALE: 1" = 100'

0 100 200

MKEC
Wichita, KS • 316.684.9600

SCOTT PRESTON DUNN
LICENSED
24423
KANSAS
PROFESSIONAL ENGINEER
3/17/26

SANITARY SEWER PHASE 1

ARVADA SECOND ADDITION

MAIZE, KANSAS

RISER MAP
& MH ADJUSTMENT

PROJECT NO. 468-2026-001086

SCALE 1" = 100'

DRAWN	DESIGNED	CHECKED
JWC	DFL	SPE

NO.	REVISION	DATE
0	ISSUED FOR CONSTRUCTION	03/17/26

SHEET NO.
C-401-S01
06 OF 21

©2026 MKEC ENGINEERING, INC. ALL RIGHTS RESERVED WWW.MKEC.COM THESE DRAWINGS AND THEIR CONTENTS, INCLUDING, BUT NOT LIMITED TO, ALL CONCEPTS, DESIGNS, & IDEAS ARE THE EXCLUSIVE PROPERTY OF MKEC ENGINEERING, INC. (MKEC), AND MAY NOT BE USED OR REPRODUCED IN ANY WAY WITHOUT THE EXPRESS CONSENT OF MKEC.

PLOTTED: Tuesday, March 17, 2026 @ 04:58PM
J:\PROJECTS\2025\2501010400_ARTISTIC BUILDERS_ARVADA 2ND ADD\00 CAD\SHTS\05 CIVIL\SAN\260400_C-401-S01.DWG