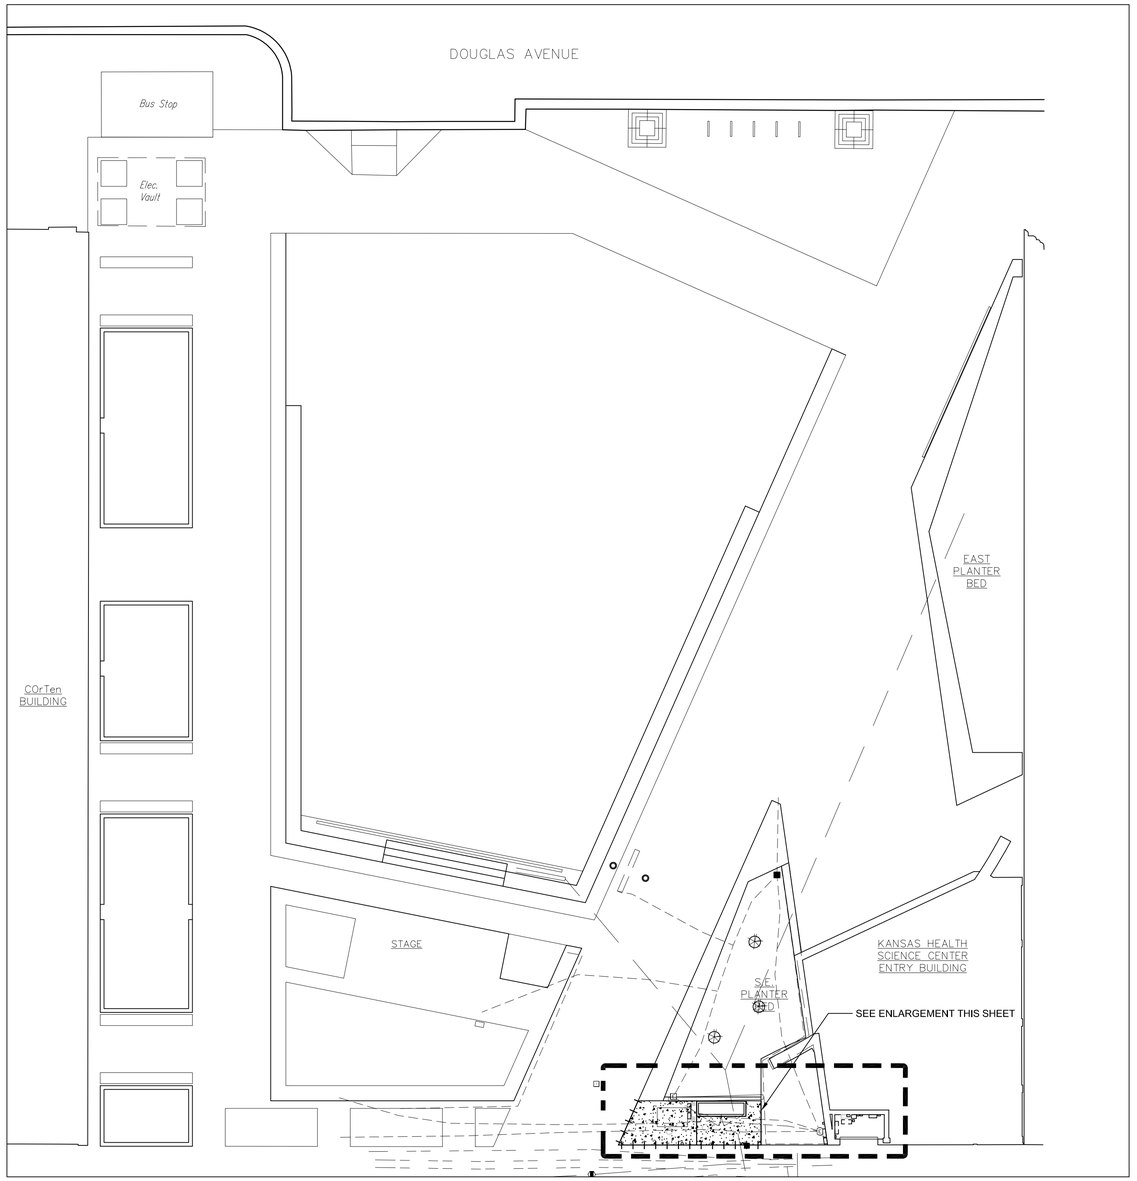

NORTH

SITE PLAN

0 4 8 12 feet

SCALE: 1" = 10'

REFERENCE NOTES SCHEDULE

CODE	DESCRIPTION	QTY
Concrete Paving		
32-13-01	CONCRETE PAVING SEE DETL. 1/SHEET SA1.0	102 sf

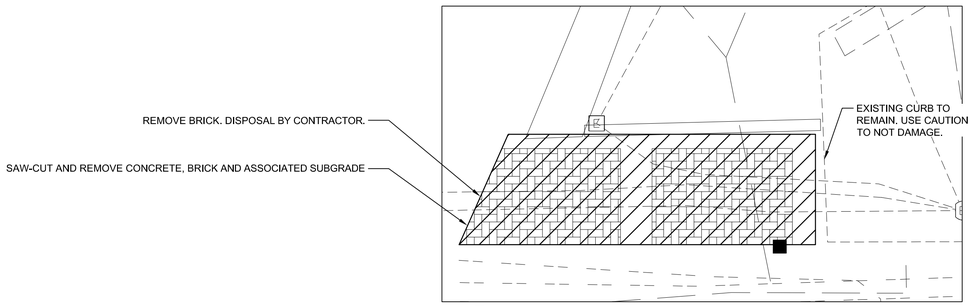

NORTH

DEMOLITION PLAN

0 4 8 12 feet

SCALE: 1/4" = 1'-0"

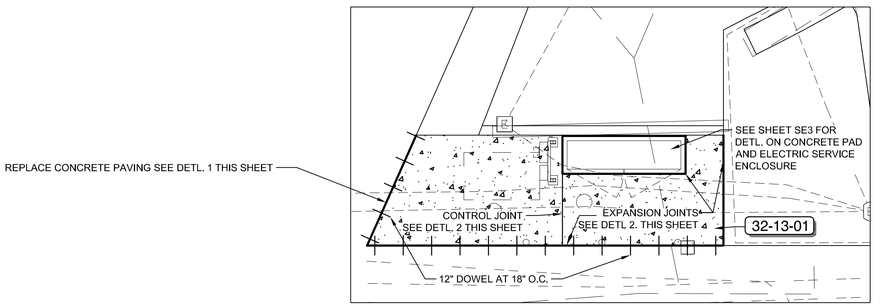

NORTH

CONCRETE INSTALLATION PLAN

0 4 8 12 feet

SCALE: 1/4" = 1'-0"

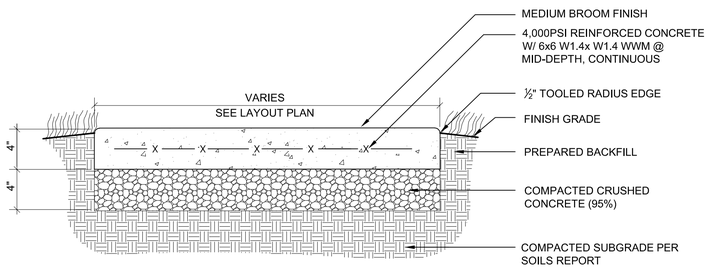

1 CONCRETE PAVING - 4" REINFORCED

1 1/2" = 1'-0"

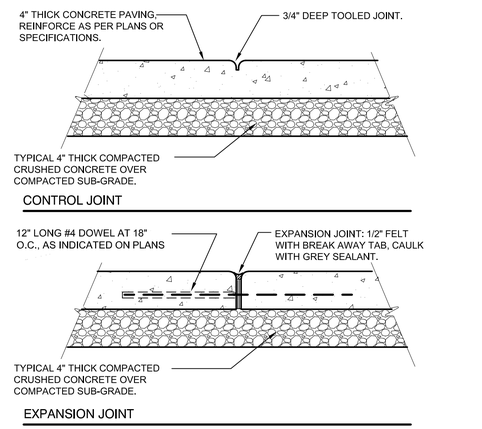

2 CONCRETE EXPANSION/CONTROL

1 1/2" = 1'-0"

32 1313.33-02

PRINTS ISSUED

DATE	PURPOSE	NO.
4/16/26	OWNER REVIEW	
5/18/26	FOR BID	

CHESTER I. LEWIS
REFLECTION SQUARE PARK
UTILITY MODIFICATIONS
205 E. DOUGLAS AVE.
WICHITA, KS
COW PROJECT No.: 482-11099

LK ARCHITECTURE
100 N. BROADWAY, SUITE 800, WICHITA, KS 67202
T 316.268.0230 F 316.268.0205

NICHOLAS L. STAIB LICENSED KANSAS LANDSCAPE ARCHITECT 7/8 12/31/2026

CONTACT: NICK STAIB, PLA, ASLA
DRAWN: MDH
CHECKED: .

PROJECT NUMBER: **25201.05**

SHEET TITLE: SITE ARCHITECTURAL PLAN

SHEET NUMBER: **SA1.0** OF: 1