SUBDIVISION BENCH MARKS				
NO.	STREET AND STATION	FROM CL	DESCRIPTION	ELEVATIONS
1	BARNWOOD ST., STA. 42+22.53	14.5' LT	TOP OF CURB AT FIRE HYDRANT	

NOTE: CONTRACTOR SHALL INSTALL SUBDIVISION BENCH MARKS ("FLAT SURVEY MARKERS NO. 8134–08 3" TOP DIAMETER" PROVIDED BY KANSAS BLUE PRINT CO., INC.) COSTS TO BE CONSIDERED SUBSIDIARY TO CONSTRUCTION OF COMBINED CURB AND GUTTER.

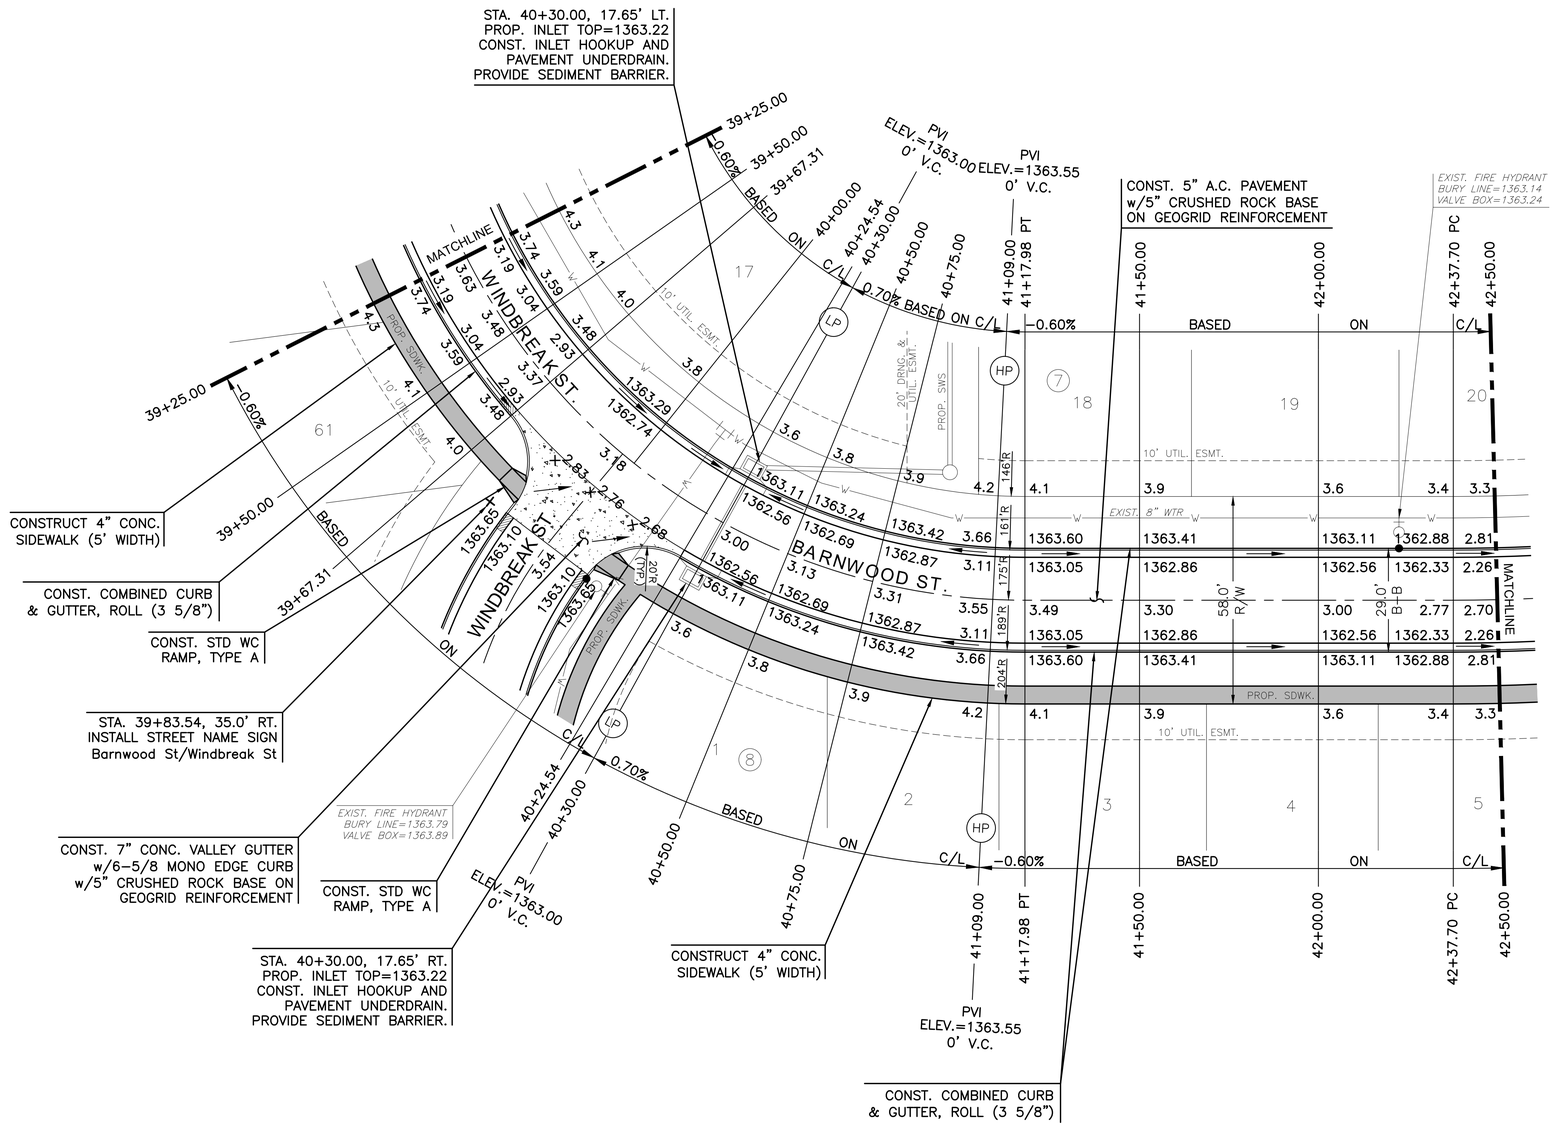

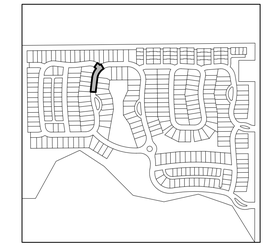

KEY MAP

LEGEND

STREET SIGN & SIGN LOCATION (SEE SIGN ASSEMBLY TABLE FOR TYPE & STATION OF SIGN)

10' TRANSITION FROM ROLL TO FULL CURB

NOTE:
TOP OF CURB ELEVATIONS SHOWN ARE FOR FULL CURB. CONSTRUCT CURB AND GUTTER AS NOTED.

SCALE: 1"=20'
0 20 40

MKEC
Wichita, KS • 316.684.9600

SCOTT PRESTON EDDY
LICENSED
24423
KANSAS
PROFESSIONAL ENGINEER
6/19/26

PHASE 1 - PAVING PLANS TO SERVE
COURTYARDS AT JACOBS FARM SECOND ADDITION
WICHITA, KANSAS

BARNWOOD ST.

PROJECT NO. 472-2025-086166
SCALE 1" = 20'

DRAWN	DESIGNED	CHECKED
HHK	DFL	SPE

NO.	REVISION	DATE
0	ISSUED FOR CONSTRUCTION	06/19/2026

SHEET NO.
C-111-P01
12 OF 108

©2026 MKEC ENGINEERING, INC. ALL RIGHTS RESERVED WWW.MKEC.COM THESE DRAWINGS AND THEIR CONTENTS, INCLUDING, BUT NOT LIMITED TO, ALL CONCEPTS, DESIGNS & IDEAS ARE THE EXCLUSIVE PROPERTY OF MKEC ENGINEERING, INC. (MKEC), AND MAY NOT BE USED OR REPRODUCED IN ANY WAY WITHOUT THE EXPRESS CONSENT OF MKEC.

J:\PROJECTS\2022\2201010298_PERFECTION_JACOBS 135TH AND CENTRAL\00_2202986 CAD\SHTS\05 CIVIL\PAV\SECOND\PH-1\2202986_C-111-P01-2ND.DWG

PLOTTED: Friday, June 19, 2026 @ 03:19PM