NOTE:
INSTALL 6" CLASS 200 SDR 21 IRRIGATION SLEEVES IN LOCATIONS NOTED ON THIS SHEET. SLEEVES SHALL EXTEND 24" BEYOND THE BACK OF CURB, BUILDING, OR SIDEWALK AND BE MARKED. SLEEVES TO BE BURIED AT A DEPTH OF 2' TO TOP OF SLEEVE, MINIMUM. INSTALL TEMPORARY T-POST MARKER AT SLEEVE ENDS.

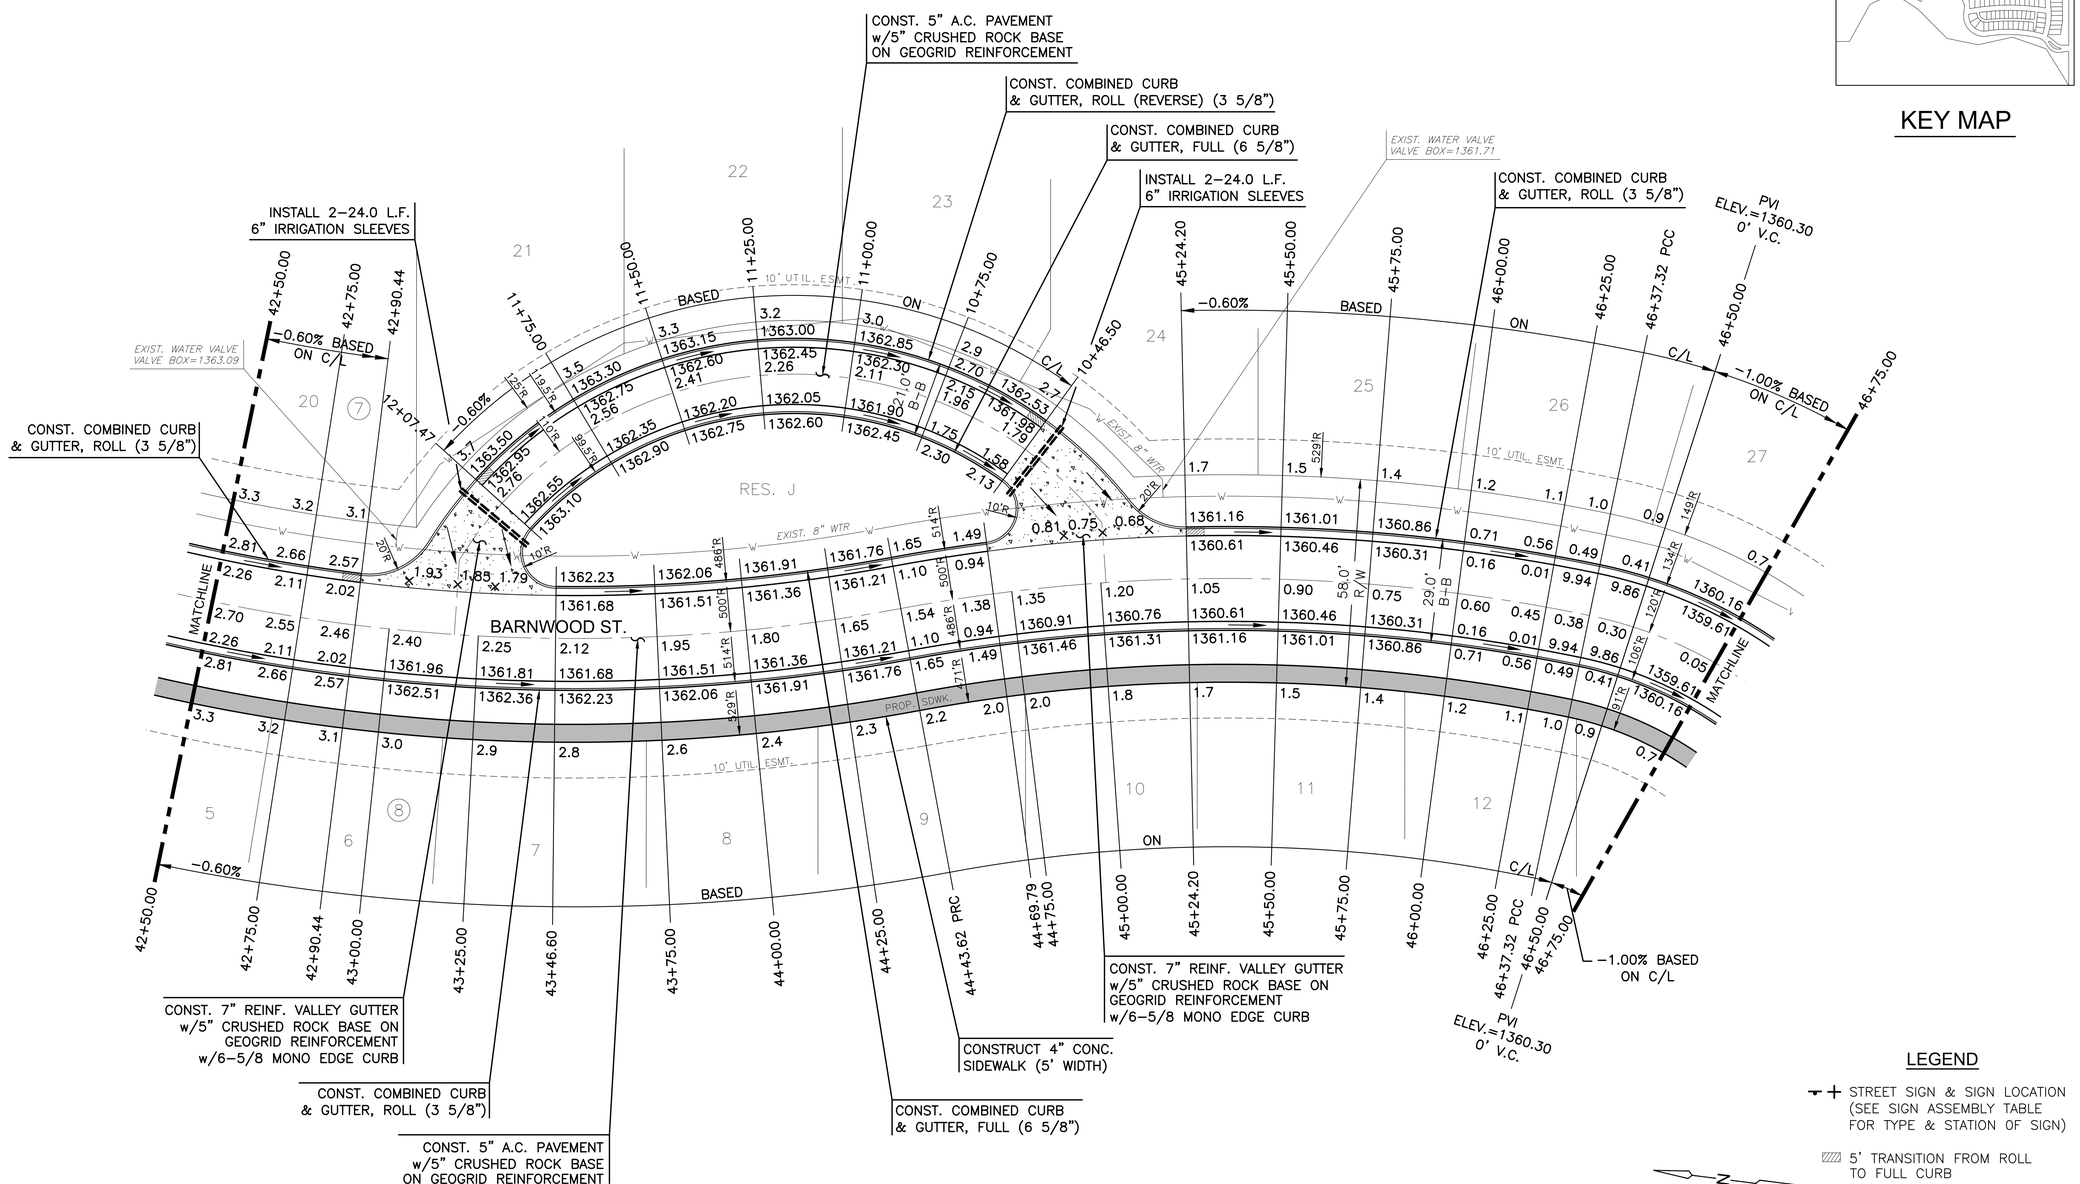

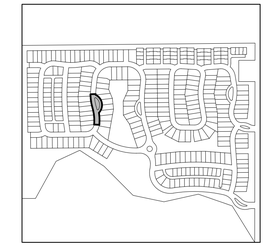

KEY MAP

LEGEND

STREET SIGN & SIGN LOCATION (SEE SIGN ASSEMBLY TABLE FOR TYPE & STATION OF SIGN)

5' TRANSITION FROM ROLL TO FULL CURB

NOTE:
TOP OF CURB ELEVATIONS SHOWN ARE FOR FULL CURB. CONSTRUCT CURB AND GUTTER AS NOTED.

MKEC
Wichita, KS • 316.684.9600

SCOTT PRESTON ELLIS LICENSED 24423 KANSAS PROFESSIONAL ENGINEER 6/19/26

PHASE 1 - PAVING PLANS TO SERVE
COURTYARDS AT JACOBS FARM SECOND ADDITION
WICHITA, KANSAS

BARNWOOD ST. (CONT.)

PROJECT NO.	SCALE
472-2025-086166	1" = 20'

DRAWN	DESIGNED	CHECKED
HHK	DFL	SPE

NO.	REVISION	DATE
0	ISSUED FOR CONSTRUCTION	06/19/2026

SHEET NO.
C-112-P01
13 OF 108

©2026 MKEC ENGINEERING, INC. ALL RIGHTS RESERVED WWW.MKEC.COM THESE DRAWINGS AND THEIR CONTENTS, INCLUDING, BUT NOT LIMITED TO, ALL CONCEPTS, DESIGNS, & IDEAS ARE THE EXCLUSIVE PROPERTY OF MKEC ENGINEERING, INC. (MKEC), AND MAY NOT BE USED OR REPRODUCED IN ANY WAY WITHOUT THE EXPRESS CONSENT OF MKEC.

PLOTTED: Friday, June 19, 2026 @ 03:29PM
J:\PROJECTS\2022\2201010296_PERFECTION_JACOBS 135TH AND CENTRAL\00_220296 CAD\SHTS\05 CIVIL\PAV\SECOND\PH1\220296_C-112-P01_2ND.DWG