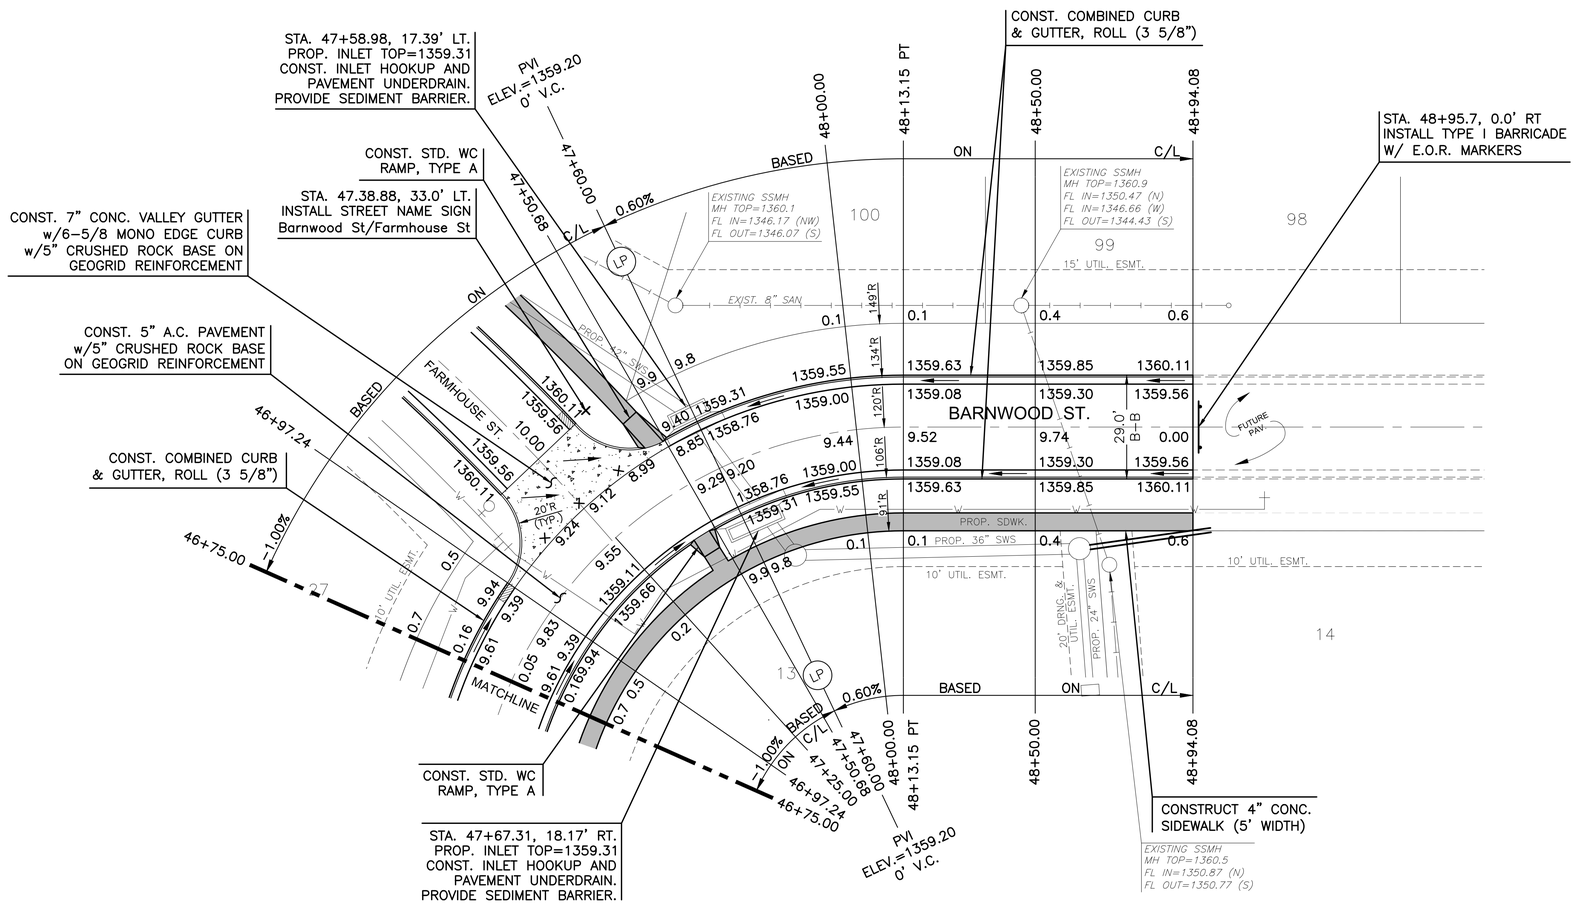

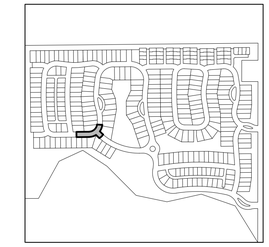

KEY MAP

LEGEND

STREET SIGN & SIGN LOCATION (SEE SIGN ASSEMBLY TABLE FOR TYPE & STATION OF SIGN)

10' TRANSITION FROM ROLL TO FULL CURB

NOTE:
TOP OF CURB ELEVATIONS SHOWN ARE FOR FULL CURB. CONSTRUCT CURB AND GUTTER AS NOTED.

N

SCALE: 1"=20'
0 20 40

MKEC
Wichita, KS • 316.684.9600

SCOTT PRESTON ELLIS
LICENSED
24423
KANSAS
PROFESSIONAL ENGINEER
6/19/26

PHASE 1 - PAVING PLANS TO SERVE
COURTYARDS AT JACOBS FARM SECOND ADDITION
WICHITA, KANSAS

BARNWOOD ST. (CONT.)

PROJECT NO. 472-2025-086166

SCALE 1" = 20'

DRAWN	DESIGNED	CHECKED
HHK	DFL	SPE

NO.	REVISION	DATE
0	ISSUED FOR CONSTRUCTION	06/19/2026

SHEET NO.
C-113-P01
14 OF 108

©2026 MKEC ENGINEERING, INC. ALL RIGHTS RESERVED WWW.MKEC.COM THESE DRAWINGS AND THEIR CONTENTS, INCLUDING, BUT NOT LIMITED TO, ALL CONCEPTS, DESIGNS, & IDEAS ARE THE EXCLUSIVE PROPERTY OF MKEC ENGINEERING, INC. (MKEC), AND MAY NOT BE USED OR REPRODUCED IN ANY WAY WITHOUT THE EXPRESS CONSENT OF MKEC.

PLOTTED: Friday, June 19, 2026 @ 02:21PM

J:\PROJECTS\2022\2201102\6_PERFECTION_JACOBS 135TH AND CENTRAL\00_2202\6 CAD\SHTS\05 CIVIL\PAV\SECOND\PH1\2202\6_C-113-P01_2ND.DWG