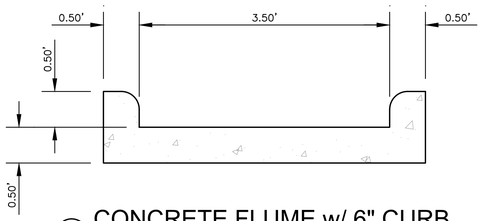

1 CONCRETE FLUME w/ 6" CURB

SCALE: NTS

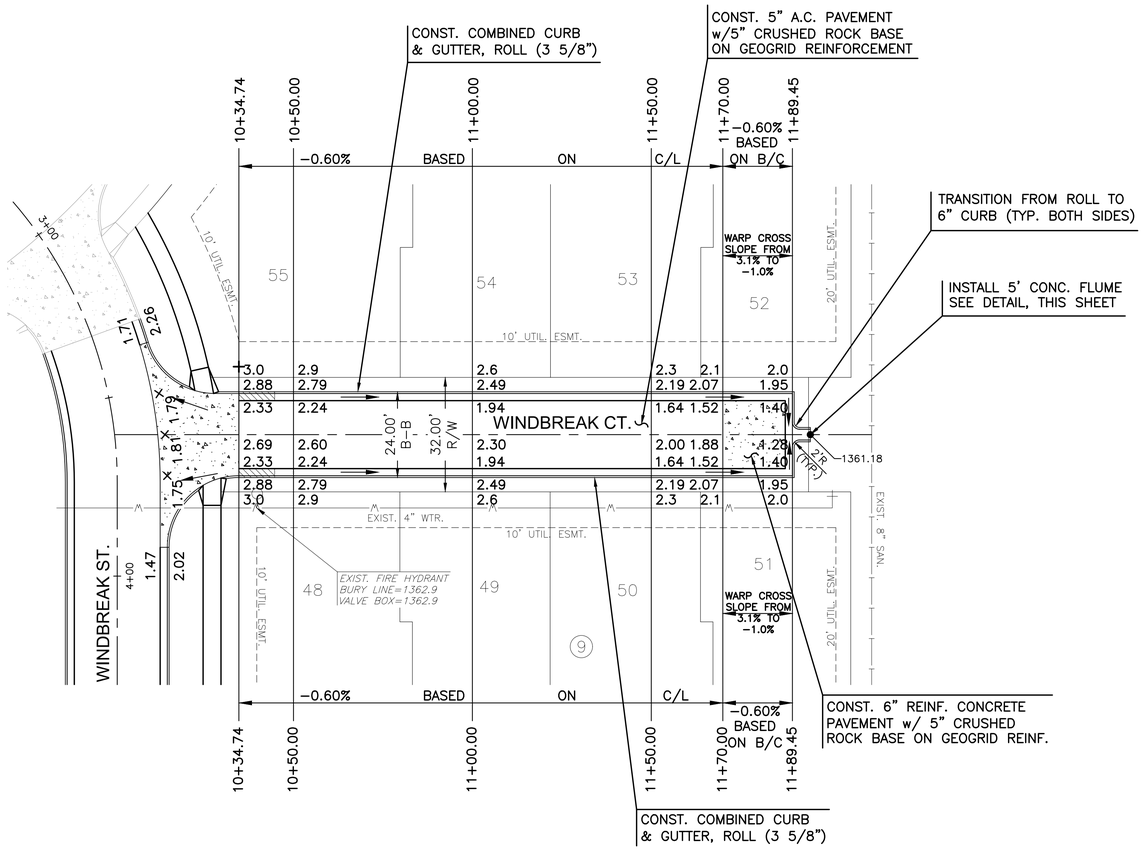

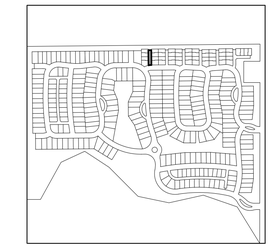

KEY MAP

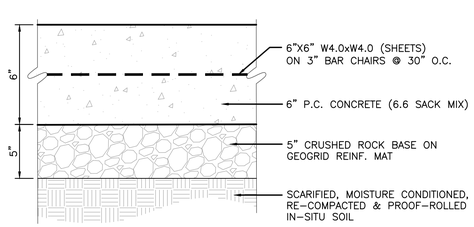

1 TYP. SECTION: 6.0" CONC. PVMT.

SCALE: NTS

LEGEND

STREET SIGN & SIGN LOCATION (SEE SIGN ASSEMBLY TABLE FOR TYPE & STATION OF SIGN)

10' TRANSITION FROM ROLL TO FULL CURB

NOTE:
TOP OF CURB ELEVATIONS SHOWN ARE FOR FULL CURB. CONSTRUCT CURB AND GUTTER AS NOTED.

MKEC
Wichita, KS • 316.684.9600

SCOTT PRESTON BLAIR LICENSED 24423 KANSAS PROFESSIONAL ENGINEER
6/19/26

PHASE 6 - PAVING PLANS TO SERVE
COURTYARDS AT JACOBS FARM SECOND ADDITION
WICHITA, KANSAS

WINDBREAK CT.

PROJECT NO.	
472-2025-086171	
SCALE	
1"=20'	
DRAWN	DESIGNED	CHECKED
BWS	DFL	SPE

NO.	REVISION	DATE
0	ISSUED FOR CONSTRUCTION	06/19/2026

SHEET NO.
C-102-P06
03 OF 22

©2025 MKEC ENGINEERING, INC. ALL RIGHTS RESERVED WWW.MKEC.COM THESE DRAWINGS AND THEIR CONTENTS, INCLUDING, BUT NOT LIMITED TO, ALL CONCEPTS, DESIGNS, & IDEAS ARE THE EXCLUSIVE PROPERTY OF MKEC ENGINEERING, INC. (MKEC), AND MAY NOT BE USED OR REPRODUCED IN ANY WAY WITHOUT THE EXPRESS CONSENT OF MKEC.

PLOTTED: Friday, June 19, 2026 @ 01:56PM
J:\PROJECTS\2022\2201\0296_PERFECTION_JACOBS 135TH AND CENTRAL\00_220296 CAD\SHTS\05 CIVIL\PAV\SECOND\PH1A\220296_C-102-P06_2ND.DWG