SOME GEOMETRY NOT SHOWN FOR CLARITY

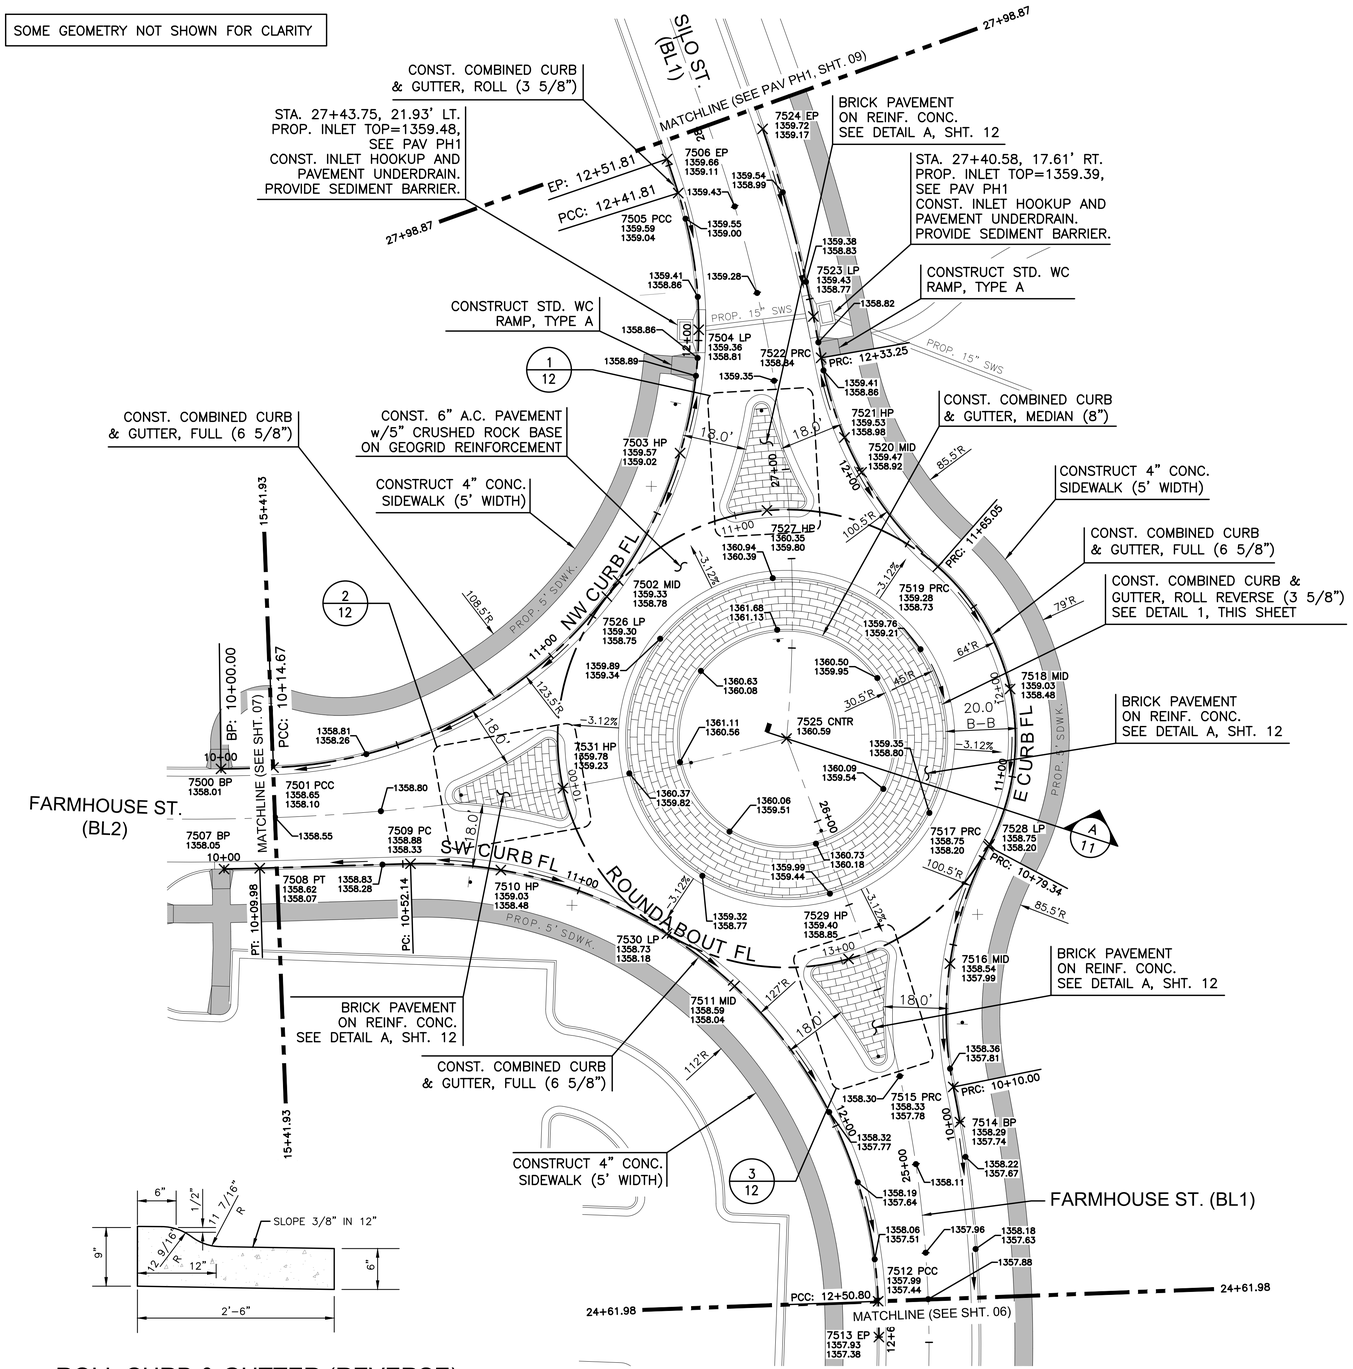

1 ROLL CURB & GUTTER (REVERSE)

SCALE: NTS

ROUNDABOUT NW CURB FL POINTS				
POINT #	NORTHING	EASTING	ELEVATIONS	DESC.
7500	1689300.76	1600830.03	1358.01	BP
7501	1689301.14	1600844.69	1358.10	PCC
7502	1689353.43	1600941.03	1358.78	MID
7503	1689389.03	1600958.34	1359.02	HP
7504	1689423.52	1600963.56	1358.81	LP
7505	1689461.74	1600957.83	1359.04	PCC
7506	1689471.23	1600954.70	1359.11	EP

ROUNDABOUT SW CURB FL POINTS				
POINT #	NORTHING	EASTING	ELEVATIONS	DESC.
7507	1689272.77	1600830.88	1358.05	BP
7508	1689272.99	1600840.86	1358.07	PT
7509	1689274.25	1600882.99	1358.33	PC
7510	1689272.48	1600908.25	1358.48	HP
7511	1689240.04	1600973.56	1358.04	MID
7512	1689151.93	1601013.70	1357.44	PCC
7513	1689141.94	1601013.92	1357.38	EP

ROUNDABOUT E CURB FL POINTS				
POINT #	NORTHING	EASTING	ELEVATIONS	DESC.
7514	1689202.02	1601036.55	1357.74	BP
7515	1689211.85	1601034.70	1357.78	PRC
7516	1689246.33	1601033.77	1357.99	MID
7517	1689279.10	1601044.55	1358.20	PRC
7518	1689323.10	1601050.58	1358.48	MID
7519	1689357.28	1601030.39	1358.73	PRC
7520	1689383.68	1601009.07	1358.92	MID
7521	1689393.42	1601004.30	1358.98	HP
7522	1689415.68	1600997.76	1358.84	PRC
7523	1689427.23	1600995.60	1358.77	LP
7524	1689479.67	1600981.41	1359.17	EP

ROUNDABOUT FL POINTS				
POINT #	NORTHING	EASTING	ELEVATIONS	DESC.
7525	1689309.25	1600988.10	1360.59	CNTR
7526	1689348.92	1600937.88	1358.75	LP
7527	1689373.01	1600982.61	1359.80	HP
7528	1689279.69	1601044.86	1358.20	LP
7529	1689247.64	1601005.43	1358.85	HP
7530	1689254.68	1600954.65	1358.18	LP
7531	1689295.40	1600925.61	1359.23	HP

KEY MAP

LEGEND

STREET SIGN & SIGN LOCATION (SEE SIGN ASSEMBLY TABLE FOR TYPE & STATION OF SIGN)

5' TRANSITION FROM FULL TO ROLL CURB

N

SCALE: 1"=20'

0 20 40

NOTE:
TOP OF CURB ELEVATIONS SHOWN ARE FOR FULL CURB. CONSTRUCT CURB AND GUTTER AS NOTED.

MKEC
Wichita, KS • 316.684.9600

SCOTT PRESTON SLAUGHTER LICENSED 24423 KANSAS PROFESSIONAL ENGINEER 6/19/26

COLLECTOR PHASE - PAVING PLANS TO SERVE

COURTYARDS AT JACOBS FARM SECOND ADDITION

WICHITA, KANSAS

ROUNDABOUT PLAN

PROJECT NO. 472-2025-086174

SCALE 1"=20'

DRAWN	DESIGNED	CHECKED
HHK	DFL	SPE

NO.	REVISION	DATE
0	ISSUED FOR CONSTRUCTION	06/19/2026

SHEET NO.
C-107-COL
09 OF 68

©2026 MKEC ENGINEERING, INC. ALL RIGHTS RESERVED WWW.MKEC.COM. THESE DRAWINGS AND THEIR CONTENTS, INCLUDING, BUT NOT LIMITED TO, ALL CONCEPTS, DESIGNS, & IDEAS ARE THE EXCLUSIVE PROPERTY OF MKEC ENGINEERING, INC. (MKEC), AND MAY NOT BE USED OR REPRODUCED IN ANY WAY WITHOUT THE EXPRESS CONSENT OF MKEC.

PLOTTED: Friday, June 19, 2026 @ 01:56PM

J:\PROJECTS\2022\2021\01029L_PERFECTION_JACOBS 135TH AND CENTRAL\00_220296 CAD\SHTS\05 CIVIL\PAV\SECOND\COLL\220296L_C-105-COL.DWG