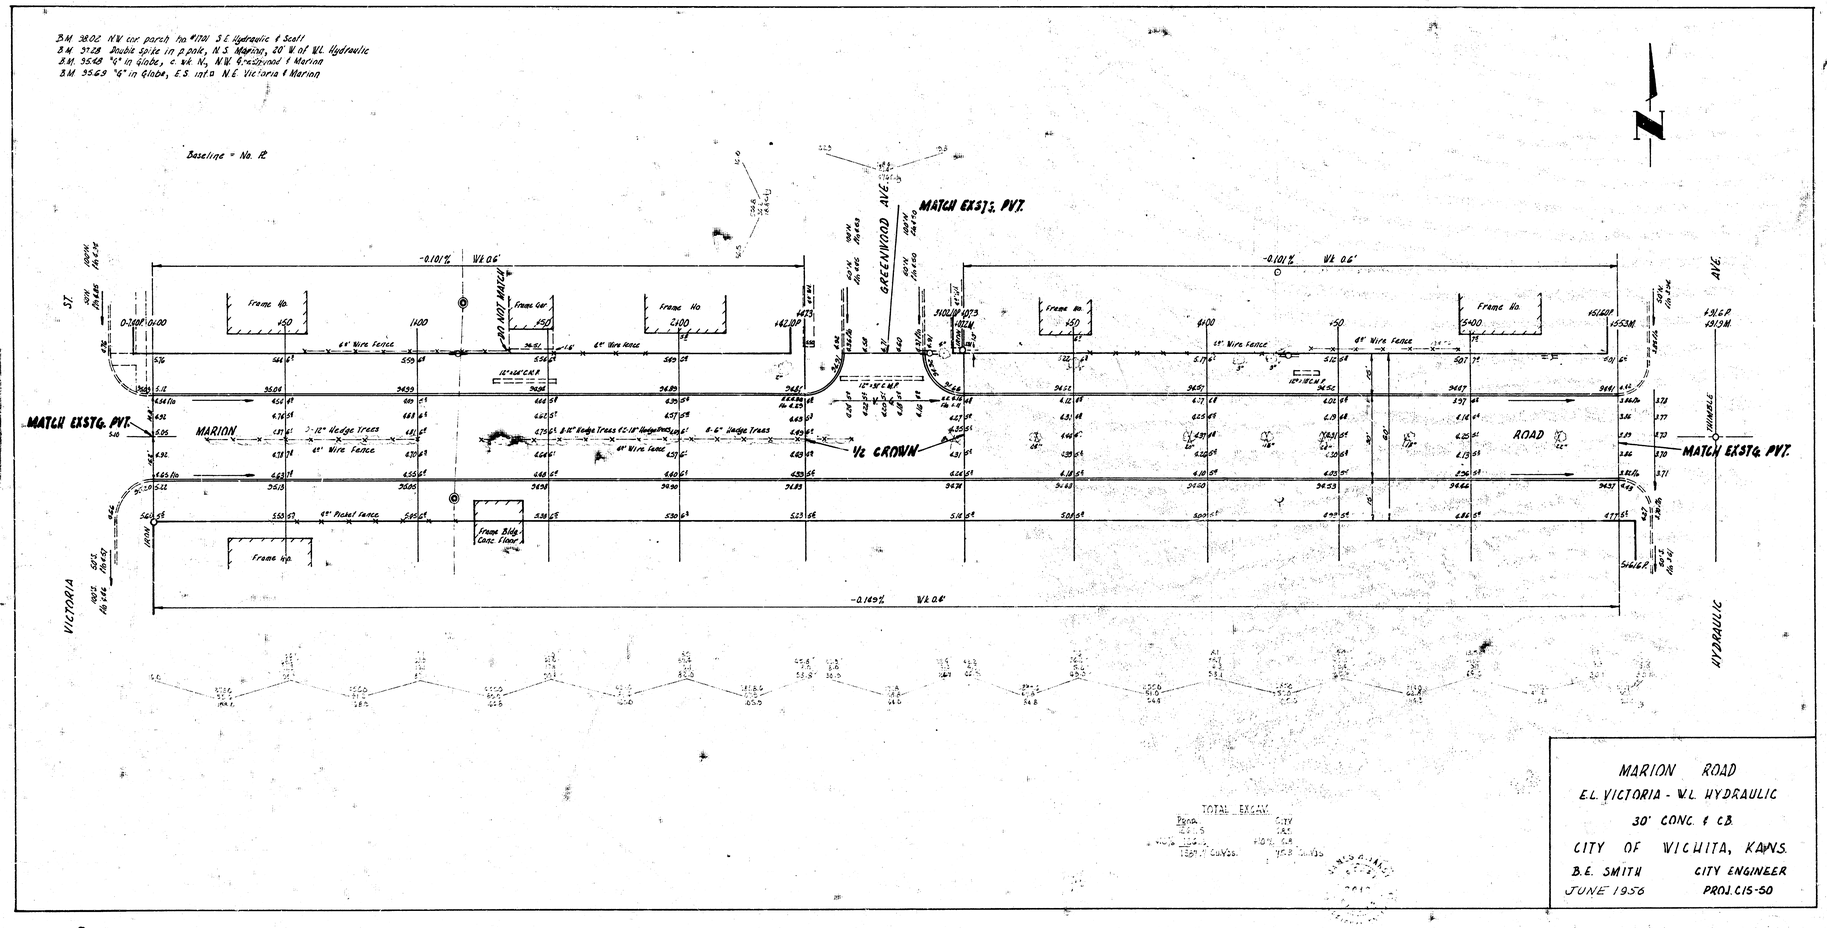

MARION ROAD

E.L. VICTORIA - W.L. HYDRAULIC

30' CONC. & C.B.

CITY OF WICHITA, KANS.

B.E. SMITH — CITY ENGINEER

JUNE 1956 — PROJ. C15-50