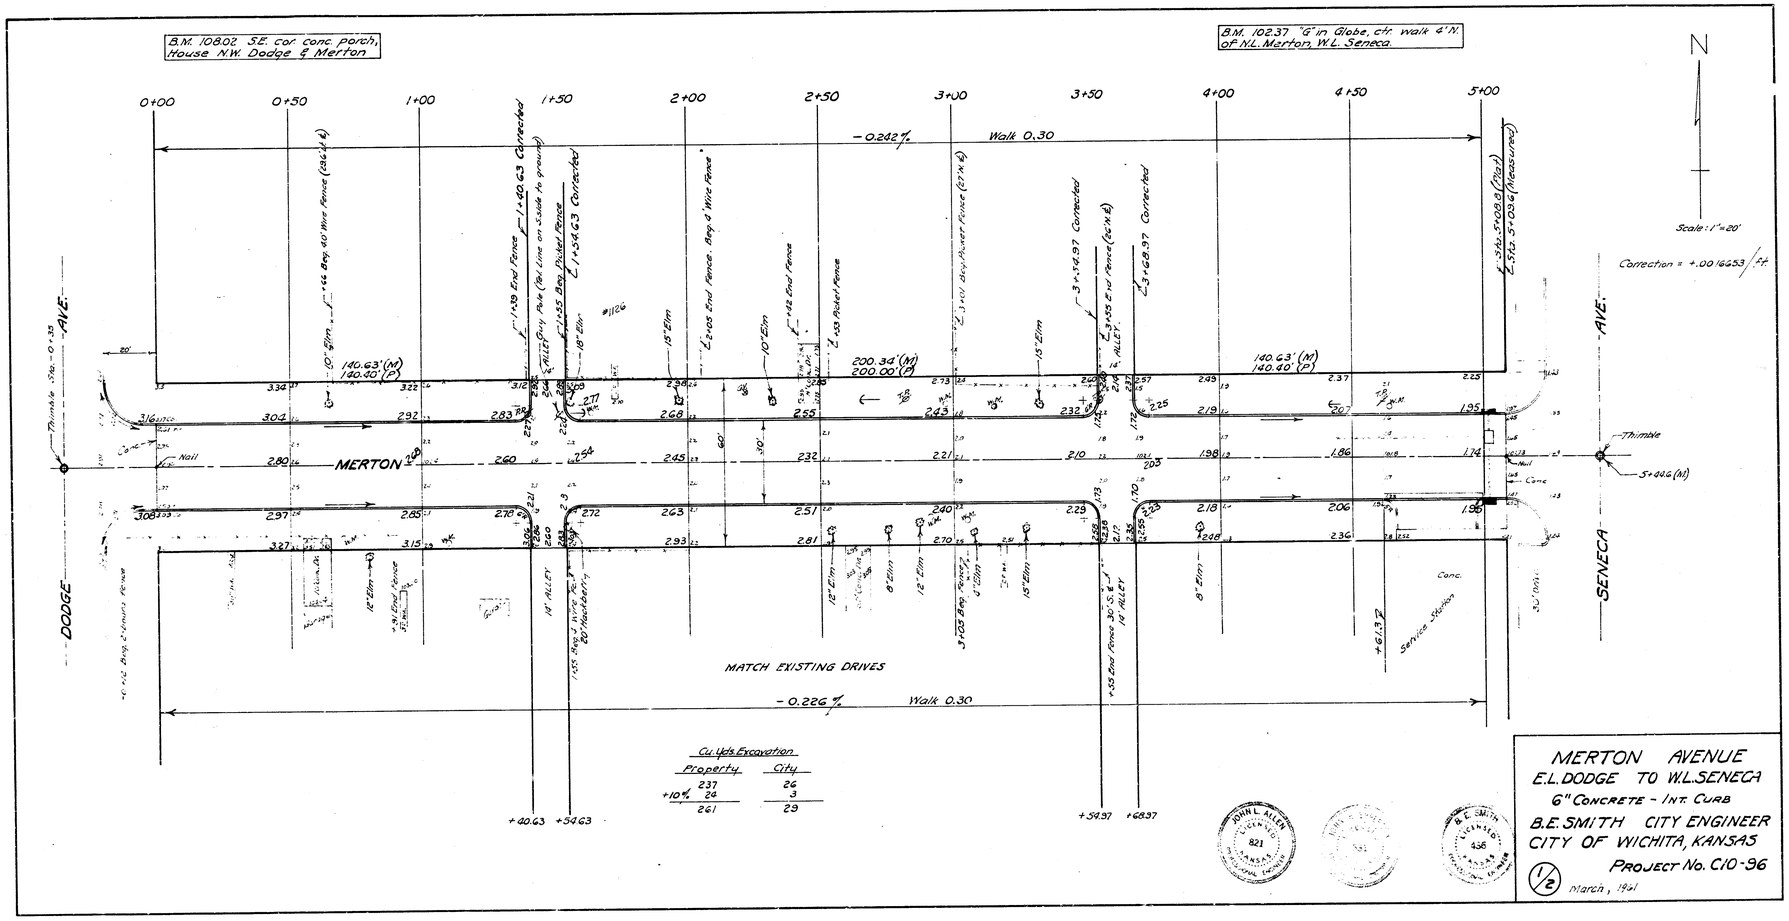

MERTON AVENUE
E.L. DODGE TO W.L. SENECA
6" CONCRETE - INT. CURB
B.E. SMITH CITY ENGINEER
CITY OF WICHITA, KANSAS
PROJECT No. C10-96
1/2
March, 1961