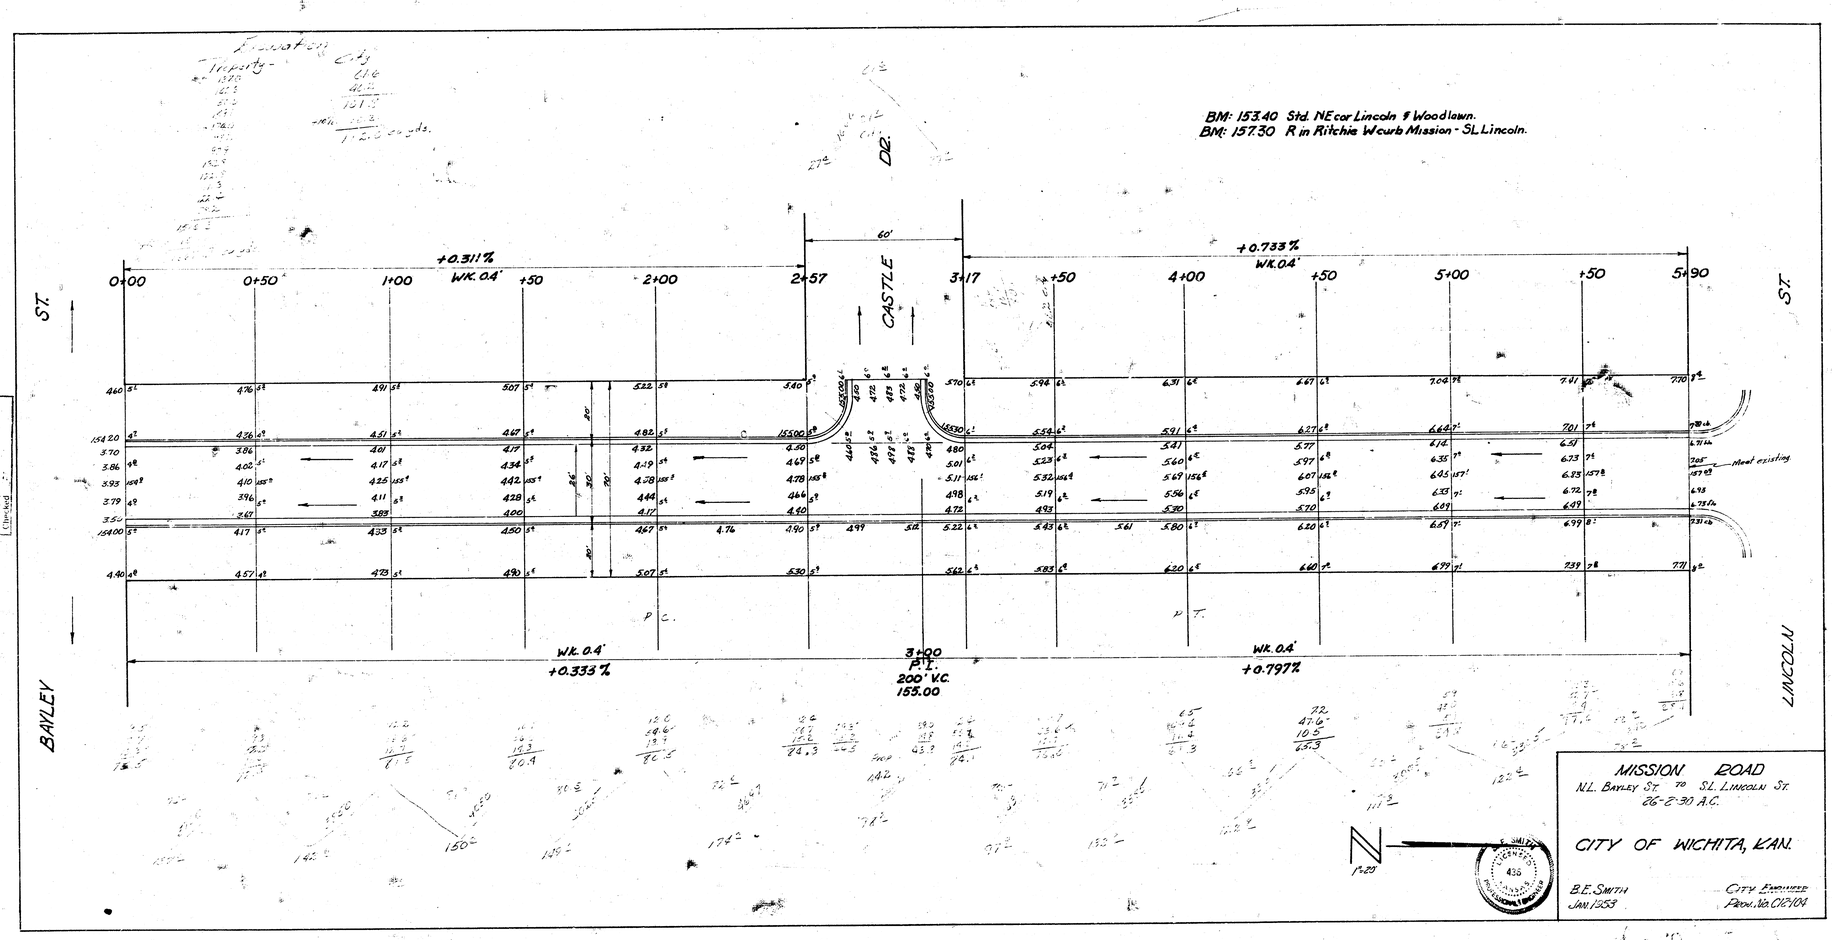
BM: 153.40 Std. NE cor Lincoln & Woodlawn.
BM: 157.30 R in Ritchie W curb Mission - SL Lincoln.
+0.311%
+0.733%
+0.333%
+0.797%
WK. 0.4'
60'
CASTLE
DR.
ST.
BAYLEY
LINCOLN
3+00
P.I.
200' V.C.
155.00
P.C.
P.T.
Sheet existing
Survey Greene
Bk. G-1
Lat. 42
Lng. 1423
Checked
MISSION ROAD
N.L. BAYLEY ST. TO S.L. LINCOLN ST.
26-2-30 A.C.
CITY OF WICHITA, KAN.
B.E. SMITH
JAN. 1953
CITY ENGINEER
PROJ. NO. OC-104