B.M. 137.537 City Std. N.W. Cor. Eddemoor & Mt. Vernon, 35'N. & 35'W. of ℄ both.
B.M. 129.20 So. Rim "H" in Greenacres, N.L. Mt. Vernon Road.
B.M. 129.75 "M" in Mueller top Fire Hyd. on N.E. Cor. Lexington & Mt. Vernon Road.
B.M. 128.94 "N" out cdr. south Hubbard to C.G.B. & pk. 7'W.
B.M. 137.07 "A" in Ritchie top N.E. Cor. Mt. Vernon Road, N.L. Woodlawn Drive.

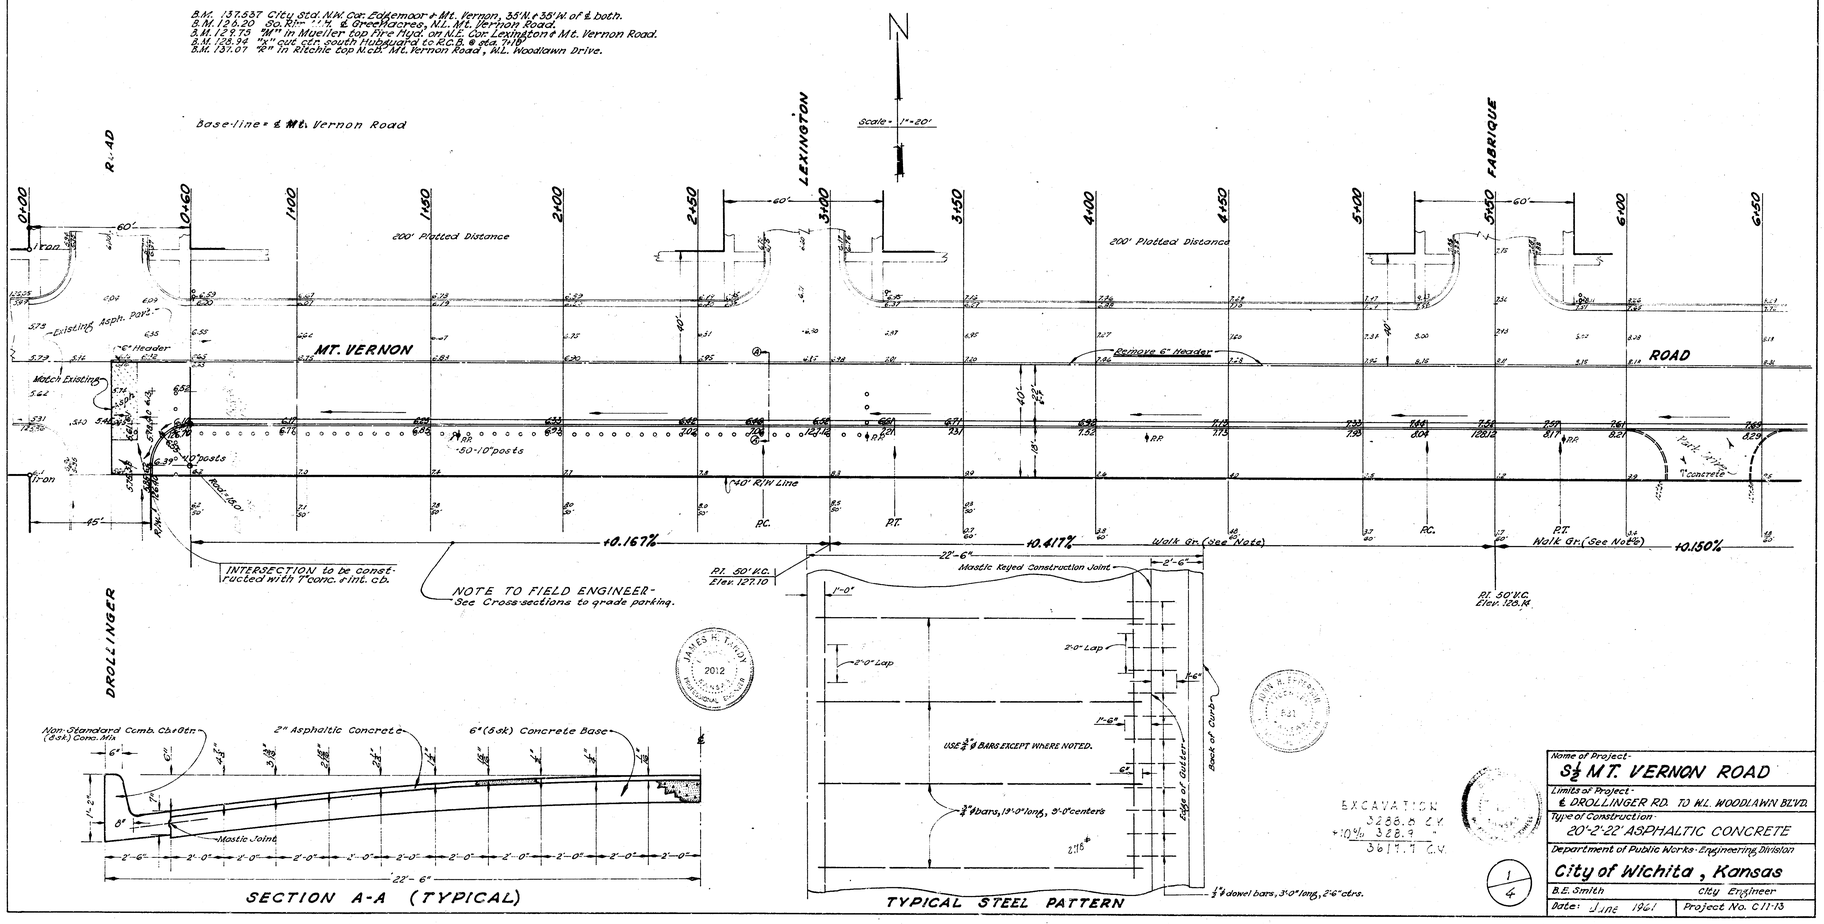

EXCAVATION
3288.6 C.Y.
+10% 328.9 "
3617.7 C.Y.

Name of Project- S½ MT. VERNON ROAD	
Limits of Project- ℄ DROLLINGER RD. TO W.L. WOODLAWN BLVD.	
Type of Construction- 20'-2-22' ASPHALTIC CONCRETE	
Department of Public Works-Engineering Division	
City of Wichita, Kansas	
B.E. Smith	City Engineer
Date: June 1961	Project No. C 11-13

1/4

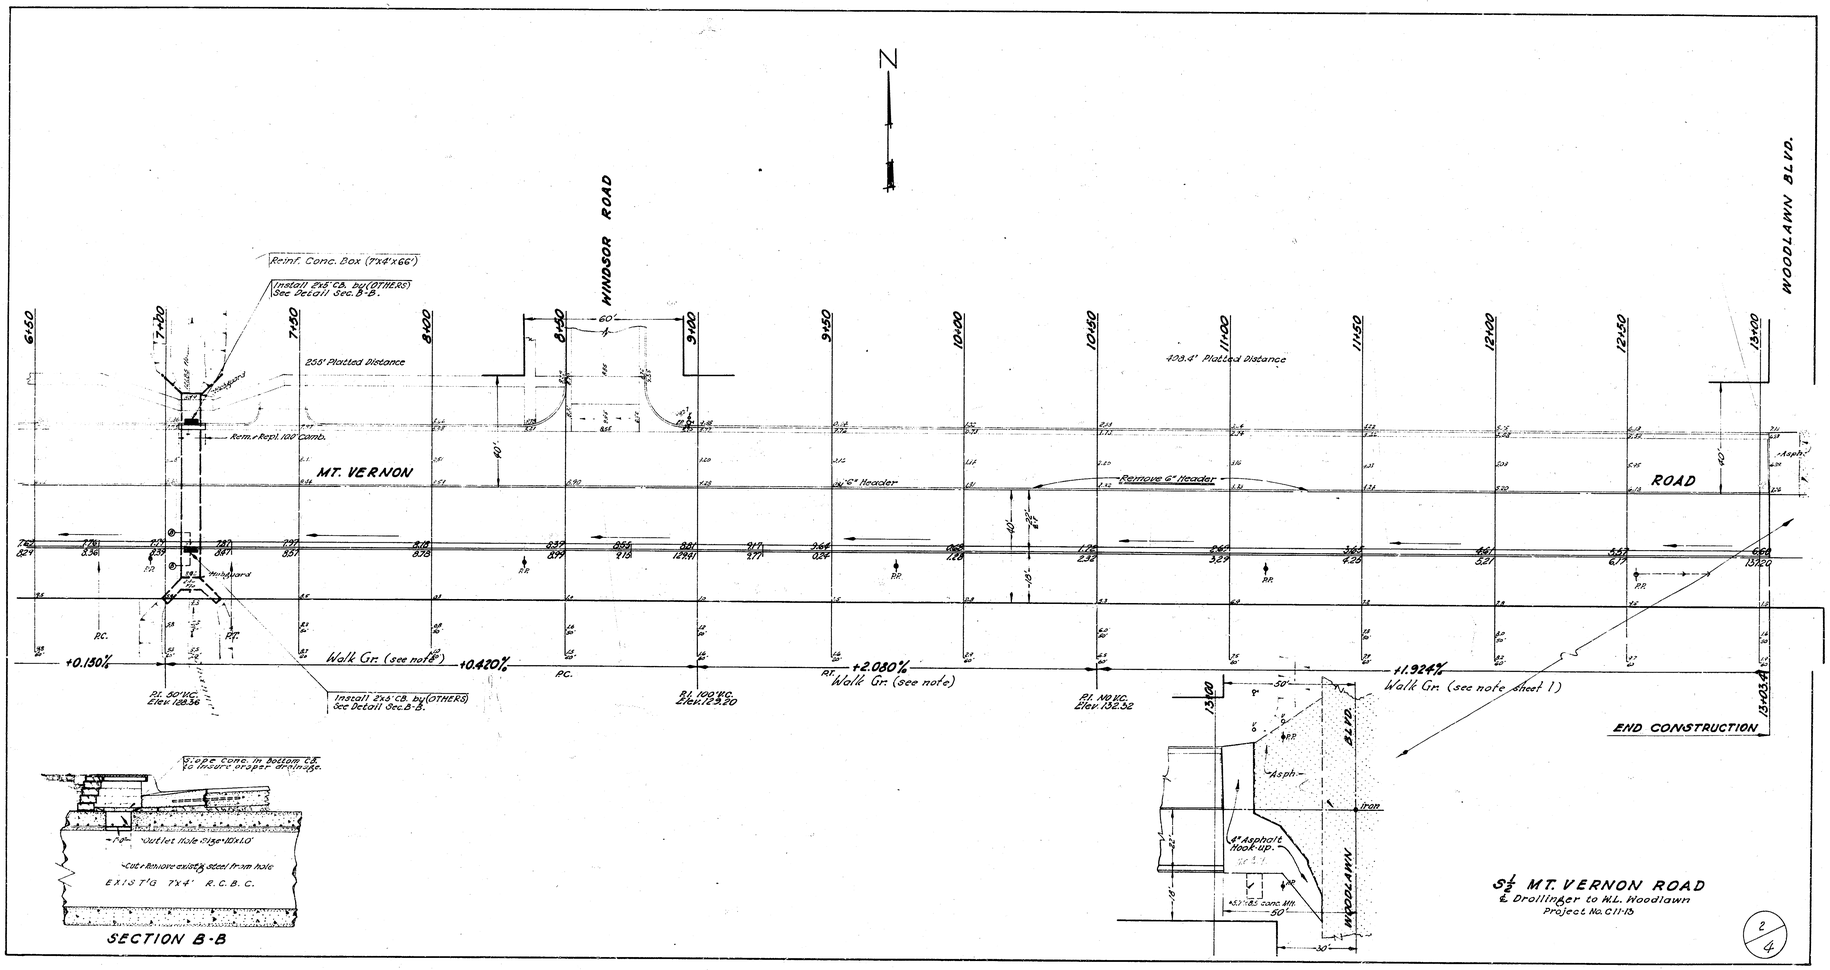
N
WINDSOR ROAD
WOODLAWN BLVD.
MT. VERNON
ROAD
Reinf. Conc. Box (7'x4'x66')
Install 2x6' CB. by (OTHERS) See Detail Sec. B-B.
255' Platted Distance
408.4' Platted Distance
Rem. & Repl. 100' Comb.
Remove 6" Header
Install 2x6' CB. by (OTHERS) See Detail Sec. B-B.
Walk Gr. (see note)
+0.150%
+0.420%
+2.080%
+1.924%
P.C.
P.T.
PL. 50' W.G. Elev. 128.36
PL. 100' W.G. Elev. 129.30
PL. 110' W.G. Elev. 132.32
END CONSTRUCTION
Asph.
Iron
4" Asphalt Hook-up.
Slope Conc. in Bottom C.B. to insure proper drainage.
Outlet Hole size 10'x10'
Cut & Remove existing steel from hole
EXIST'G 7'x4' R.C.B.C.
SECTION B-B
S½ MT. VERNON ROAD
℄ Drollinger to W.L. Woodlawn
Project No. C11-13
2/4