B.M. 124.68 STEP BENCH E.S. H.L.P. S.W. COR. 10TH & NEVADA
B.M. 125.33 N.W. COR. CONC. PORCH 2ND HO. E. OF S.E. COR. NEVADA & EDMINSTER
B.M. 129.54 STEP BENCH E.S. H.L.P. EDMINSTER & NEVADA
BASE LINE ON W. PL.

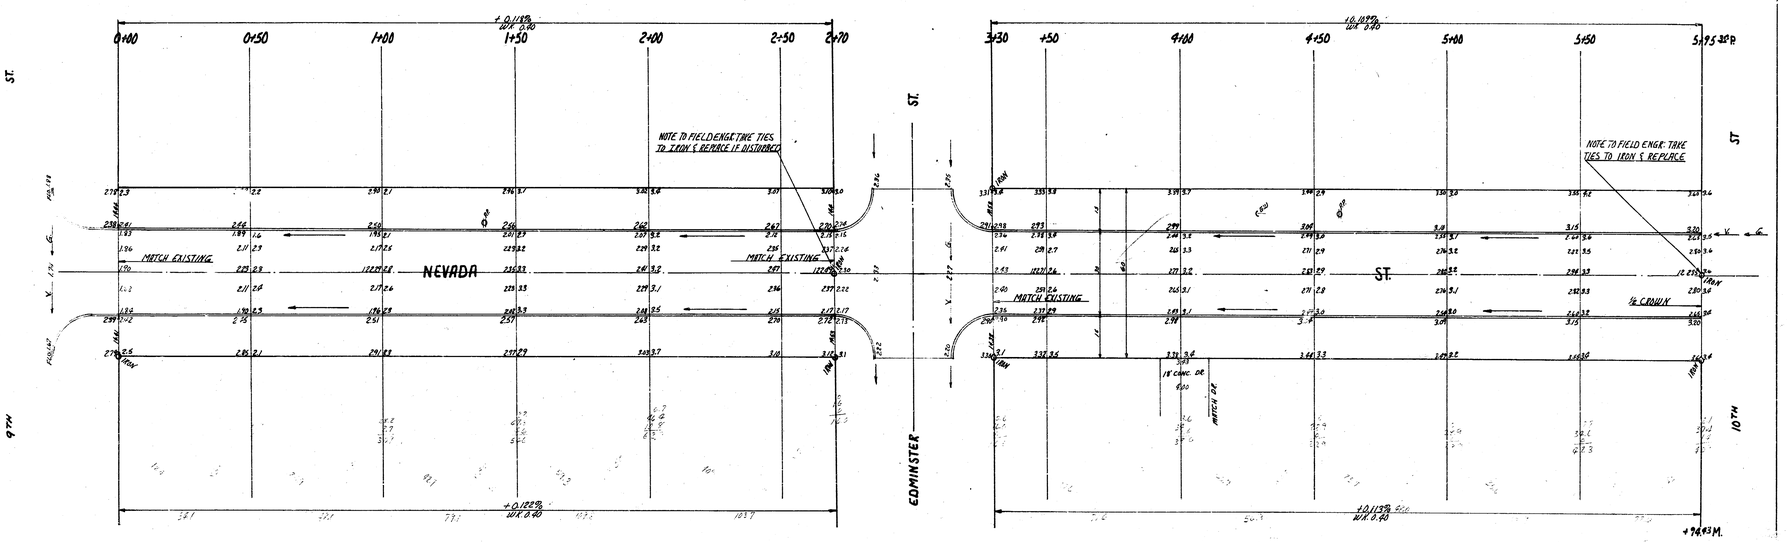

TOTAL EXCAV.
PROP
692 CY
47 CY
740 CY

NEVADA	ST.
N.L. 9TH ST.	S.L. 10TH ST.
30 CONC & CB.	
CITY OF	WICHITA, KANSAS
B.E. SMITH	CITY ENGINEER
DATE June 1939	PROJ NO C-16-30