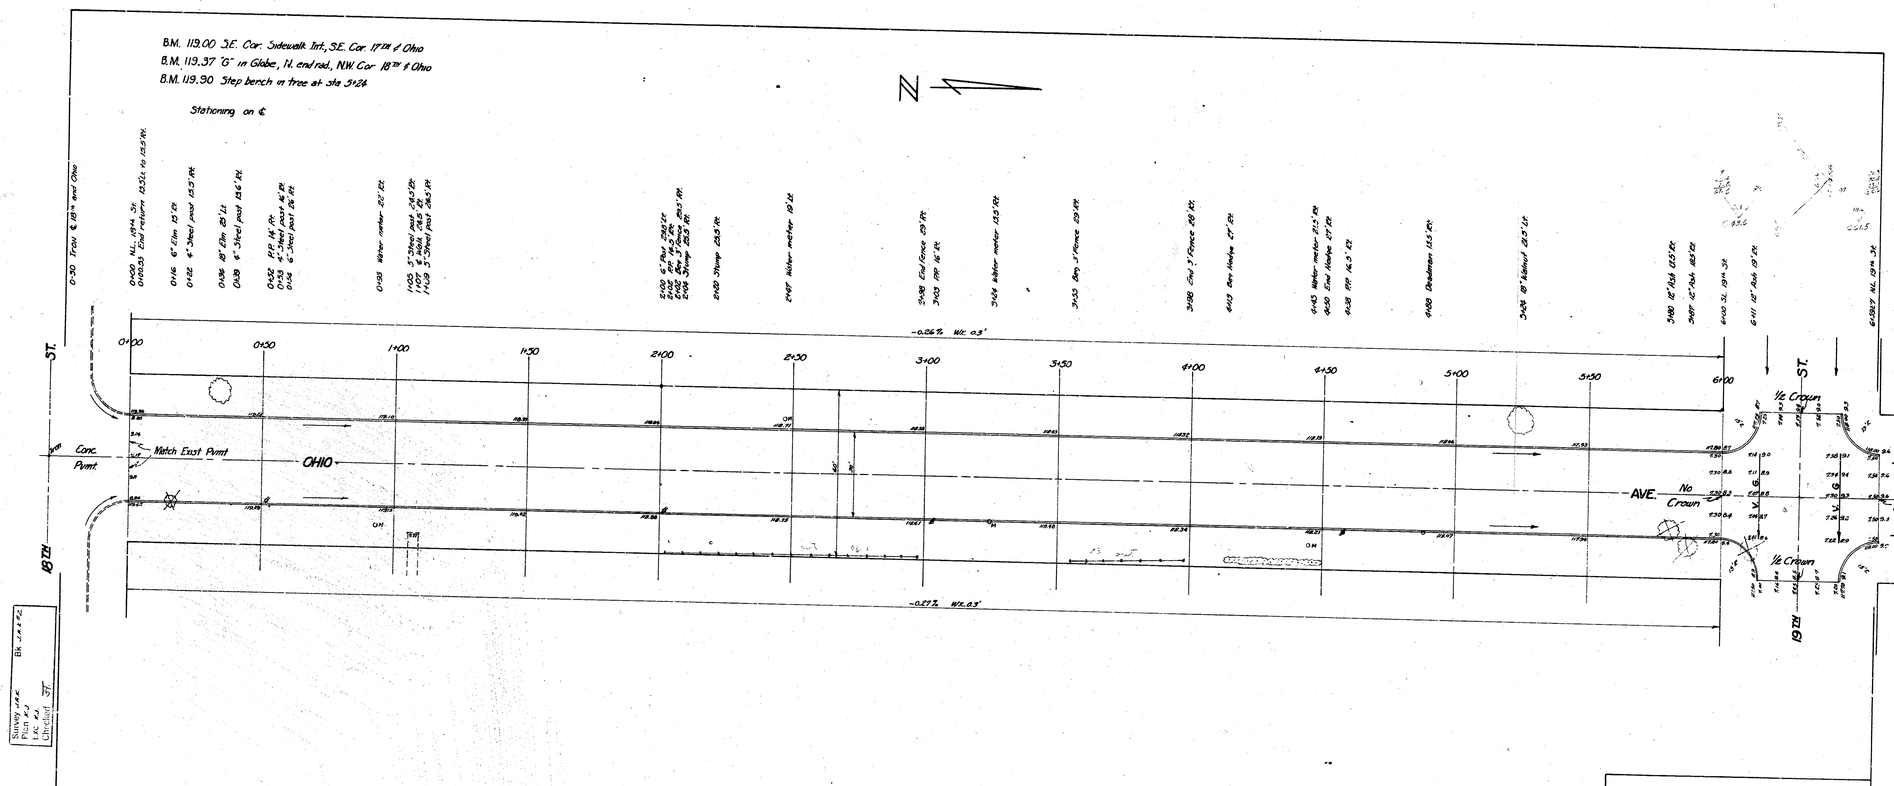

Survey Bk
Page
Exc
Checked JT

Excavation

Prof Cut	Prof Fill	City Cut	City Fill
623.5	18.6	859.9	0
Mix 62.4	Mix 1.1	Mix 23.1	
Total 685.9 yds³	Total 11.7 yds³	Total 276.6 yds³	

B. E. SMITH
LICENSED
436
KANSAS
PROFESSIONAL ENGINEER

OHIO AVE

N.L. 18TH TO N.L. 19TH

30' CONC. & C.B.

CITY OF WICHITA KANSAS

B.E. SMITH — CITY ENGINEER

MARCH 1934 — PROJ. NO. C13-244

9