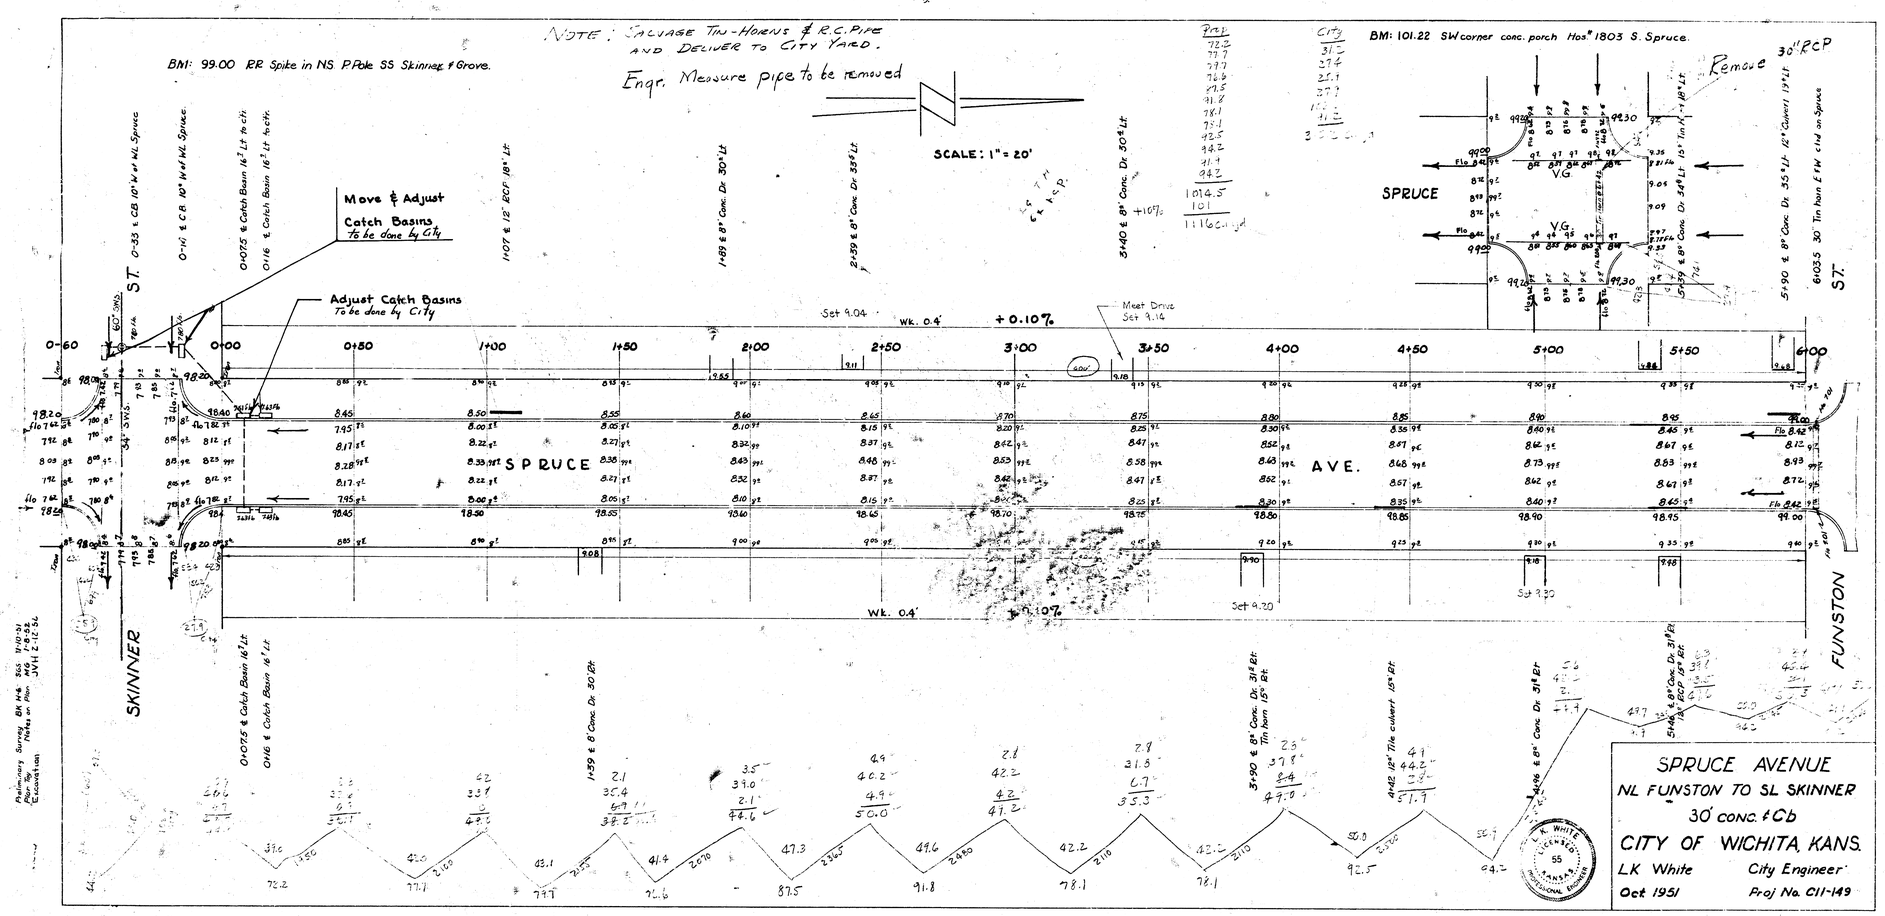
NOTE: SALVAGE TIN-HORNS & R.C. PIPE AND DELIVER TO CITY YARD.
Engr. Measure pipe to be removed
BM: 99.00 RR Spike in NS PPole SS Skinner & Grove.
BM: 101.22 SW corner conc. porch Hos. # 1803 S. Spruce.
SCALE: 1" = 20'
Move & Adjust Catch Basins To be done by City
Adjust Catch Basins To be done by City
Meet Drive Set 9.14
Wk. 0.4'
+0.10%
SPRUCE AVE.
SKINNER
FUNSTON
SPRUCE AVENUE
NL FUNSTON TO SL SKINNER
30' conc. & Cb
CITY OF WICHITA, KANS.
L.K. White City Engineer
Oct 1951 Proj No. C11-149

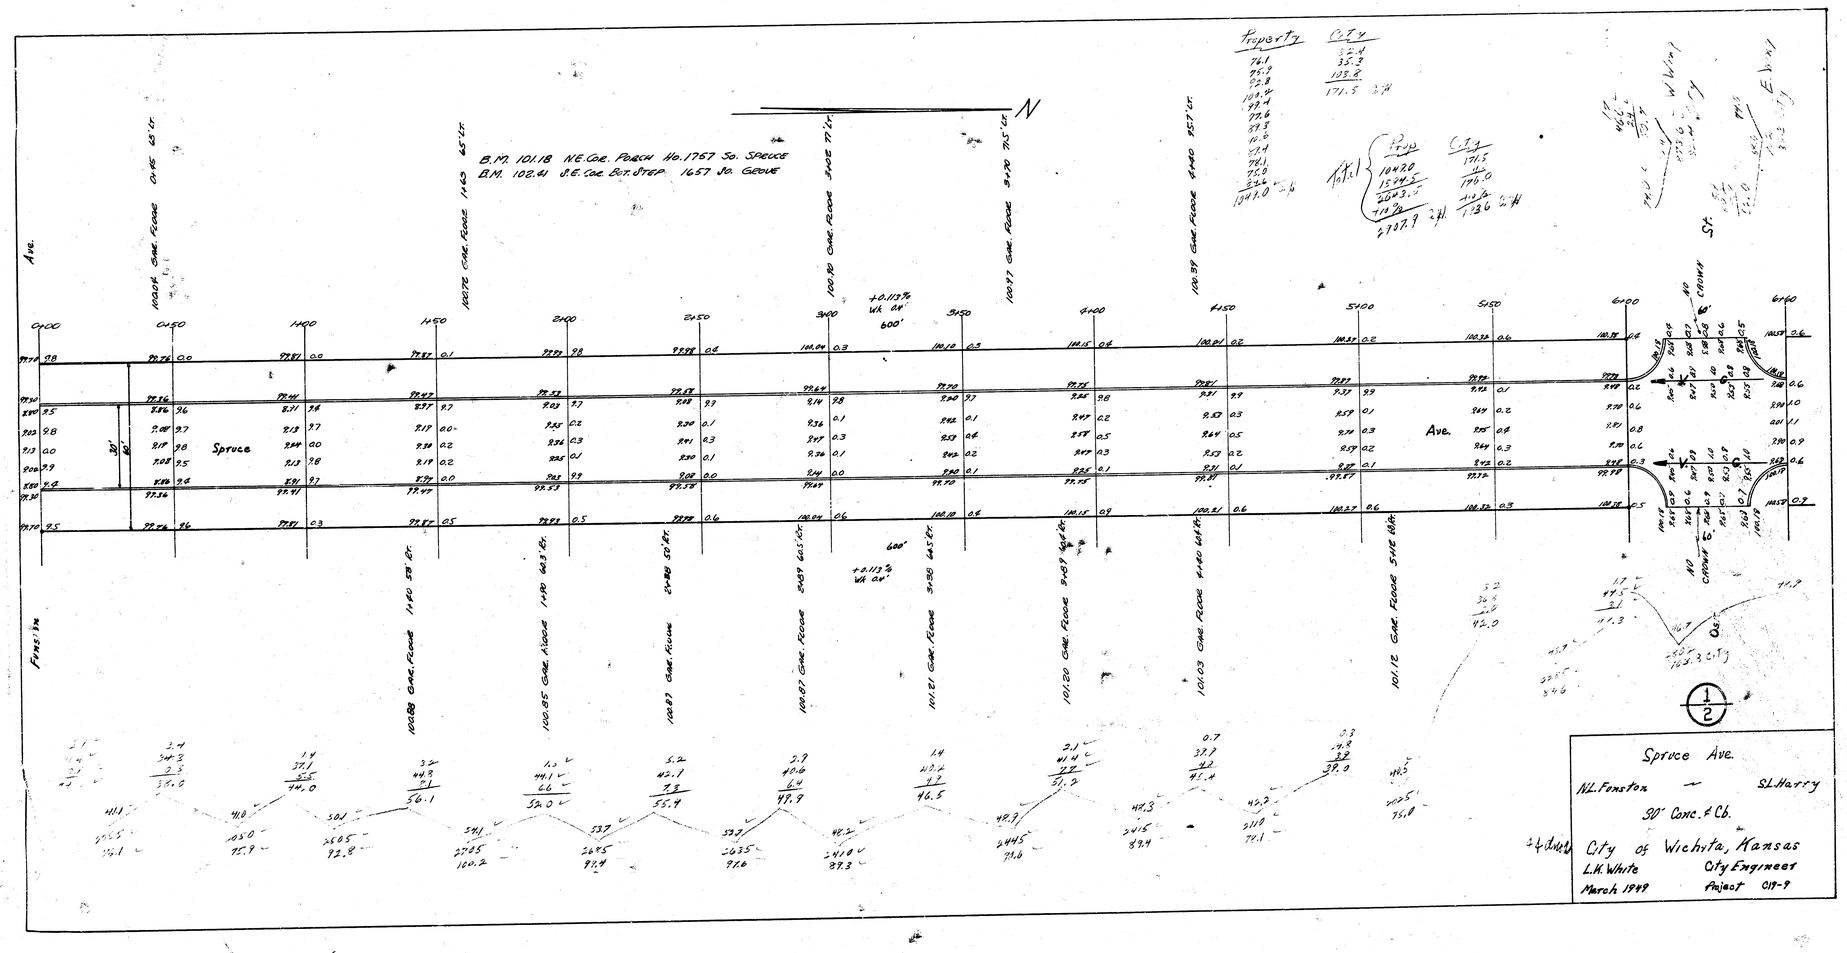

Spruce Ave.

N.L. Fenston — S.L. Harry

30' Conc. & Cb.

City of Wichita, Kansas

L.H. White — City Engineer

March 1949 — Project 019-9

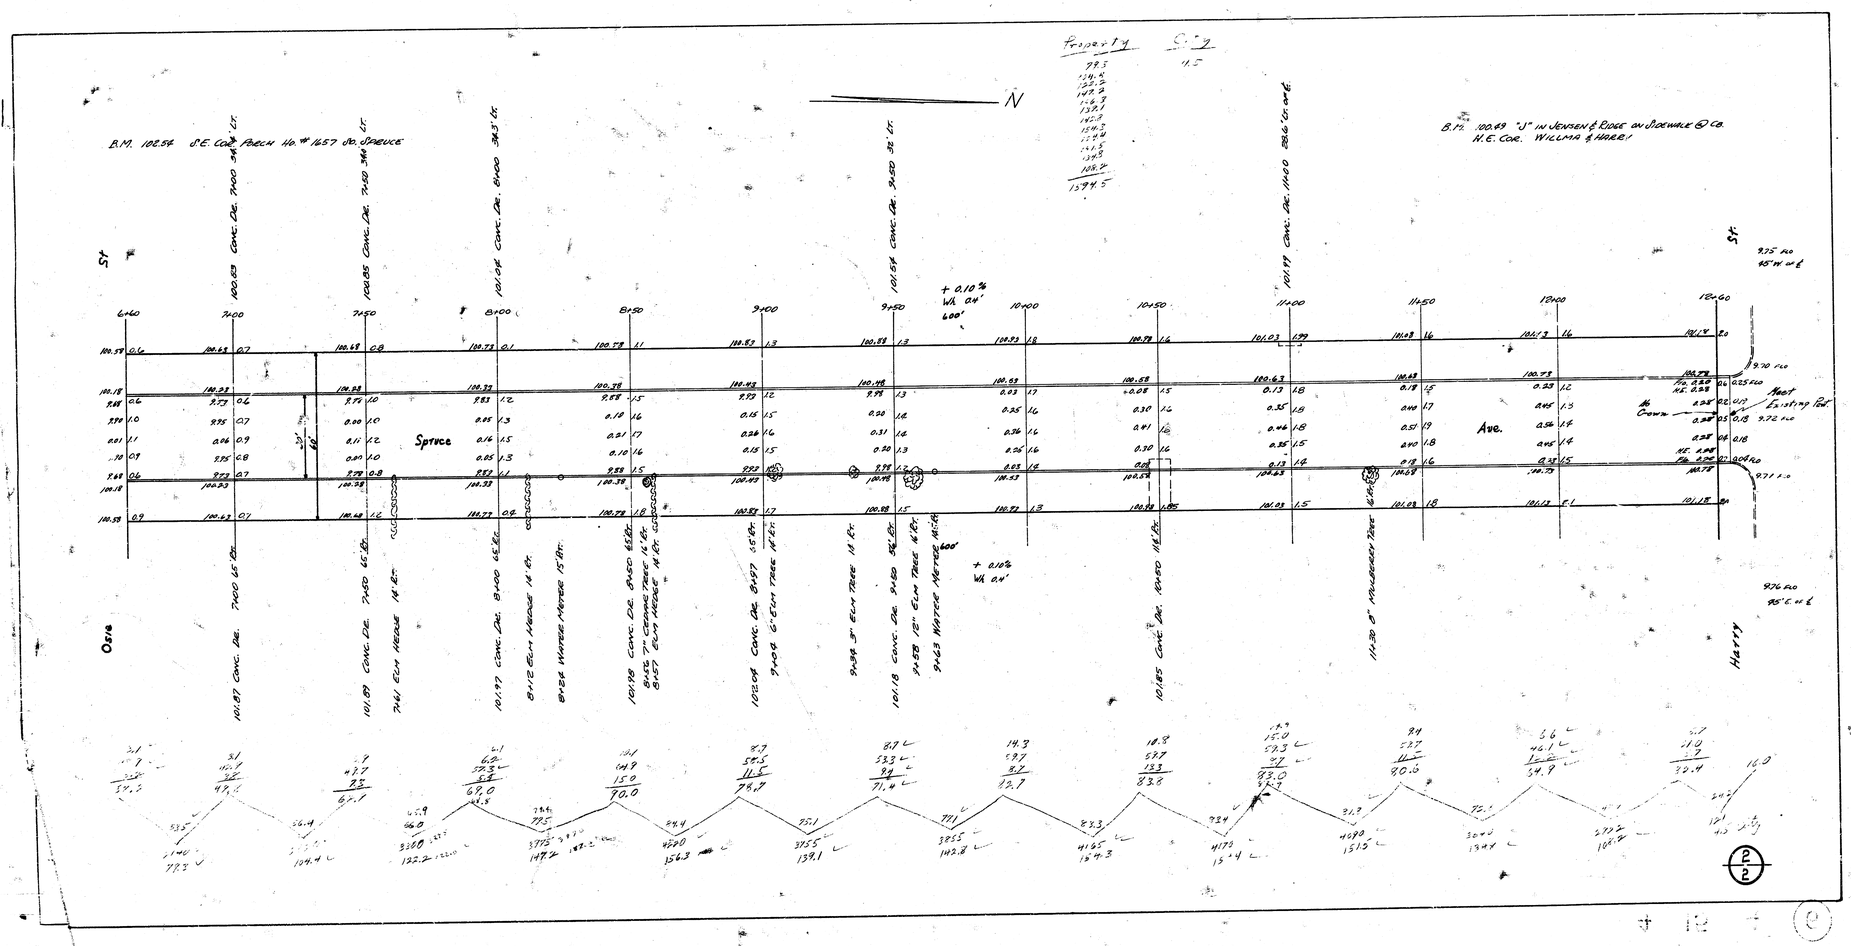
B.M. 102.54 S.E. Cor. Beech No. # 1657 So. Spruce
B.M. 100.69 "J" in Jensen & Ridge on Sidewalk @ Co. N.E. Cor. Wilma & Harris
N
Spruce
Ave.
Ozis
Harris
+ 0.10% VA 0.4' 600'
Property
Sta. 7
1.5
1374.5