B.M. 117.83 Top thimble E. Spruce N.L. 13th.
B.M. 121.24 S.E. Cor. conc. porch No. #1501 N. Spruce

NOTE Chaining on W.P.

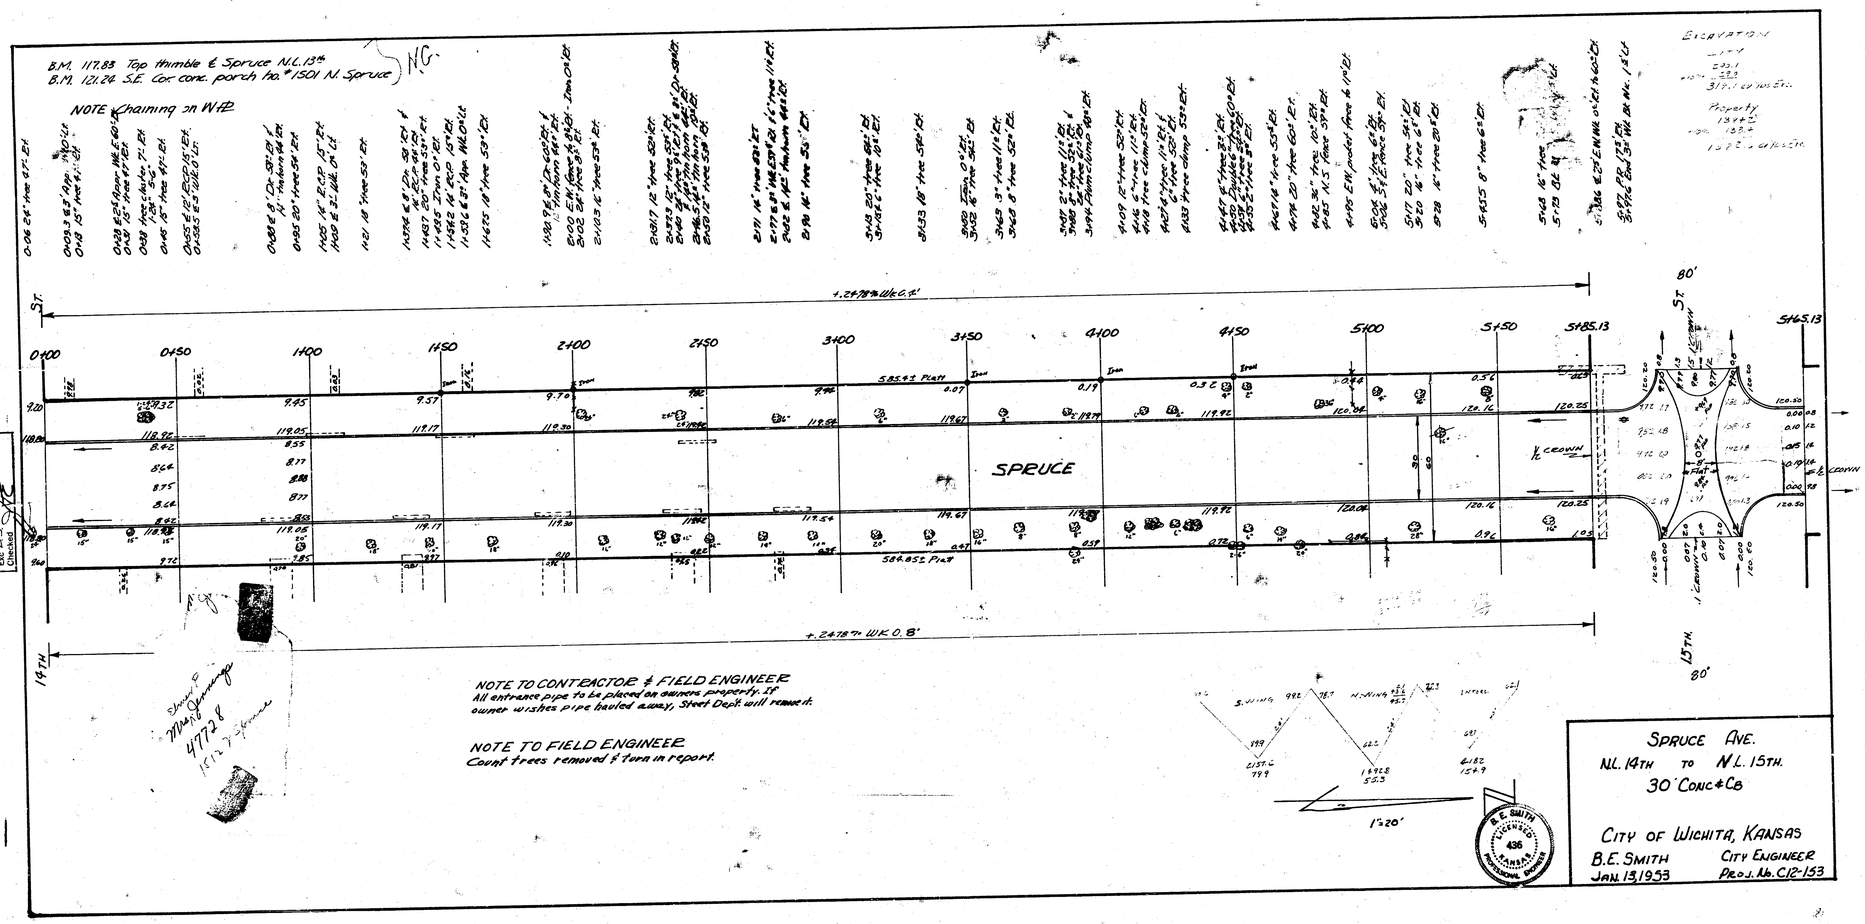

NOTE TO CONTRACTOR & FIELD ENGINEER
All entrance pipe to be placed on owners property. If owner wishes pipe hauled away, Street Dept. will remove it.

NOTE TO FIELD ENGINEER
Count trees removed & turn in report.

1"=20'

B. E. SMITH LICENSED 436 KANSAS PROFESSIONAL ENGINEER

SPRUCE AVE.
N.L. 14TH TO N.L. 15TH.
30' CONC. & C.B.

CITY OF WICHITA, KANSAS
B.E. SMITH — CITY ENGINEER
JAN. 13, 1953 — PROJ. No. C12-153