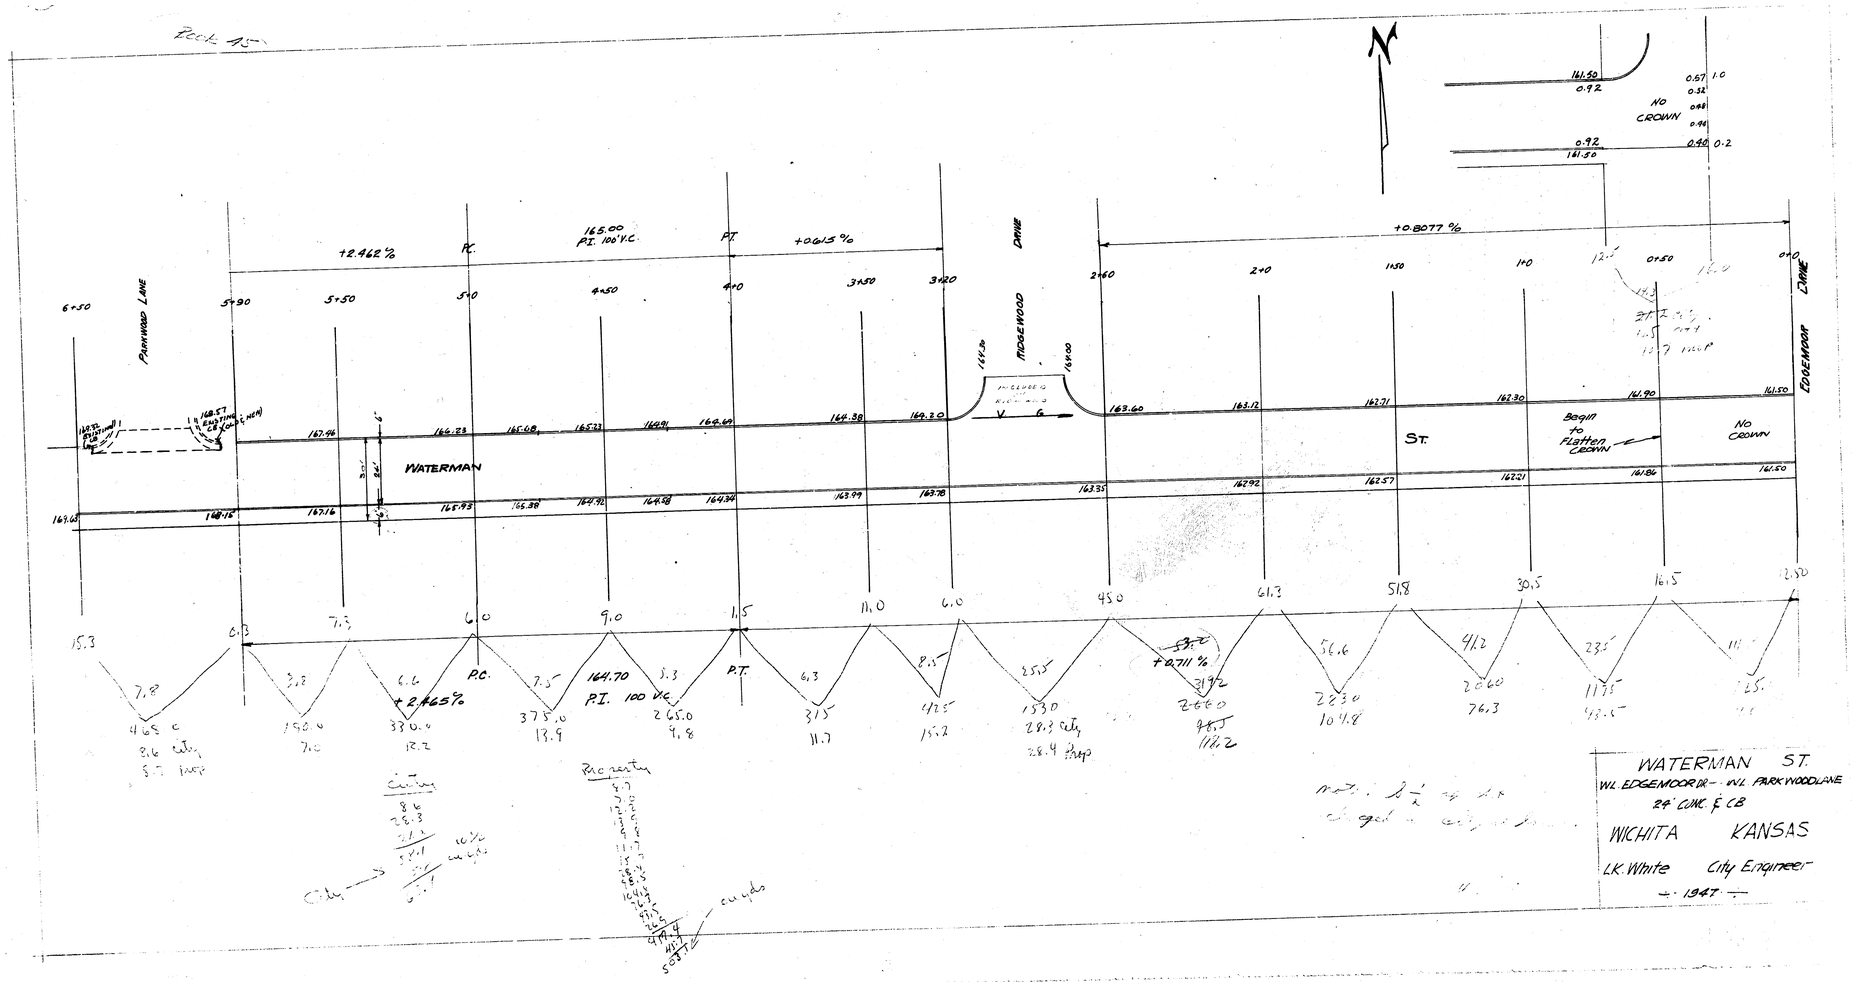
Book 15
N
PARKWOOD LANE
MOSEWOOD DRIVE
EDGEMOOR DRIVE
WATERMAN ST.
+2.462 %
P.C.
165.00
P.I. 100' V.C.
P.T.
+0.615 %
+0.8077 %
+0.711 %
+2.465%
P.C.
164.70
P.I. 100 V.C.
P.T.
NO CROWN
Begin to flatten crown
No crown
INCLUDED IN PRESENT PAVING
EXISTING CB (OUT OF USE)
Curbs
Rec curbs
cu yds
WATERMAN ST.
W.L. EDGEMOOR DR. - W.L. PARKWOOD LANE
24' CONC. & CB
WICHITA KANSAS
L.K. White City Engineer
- 1947 -