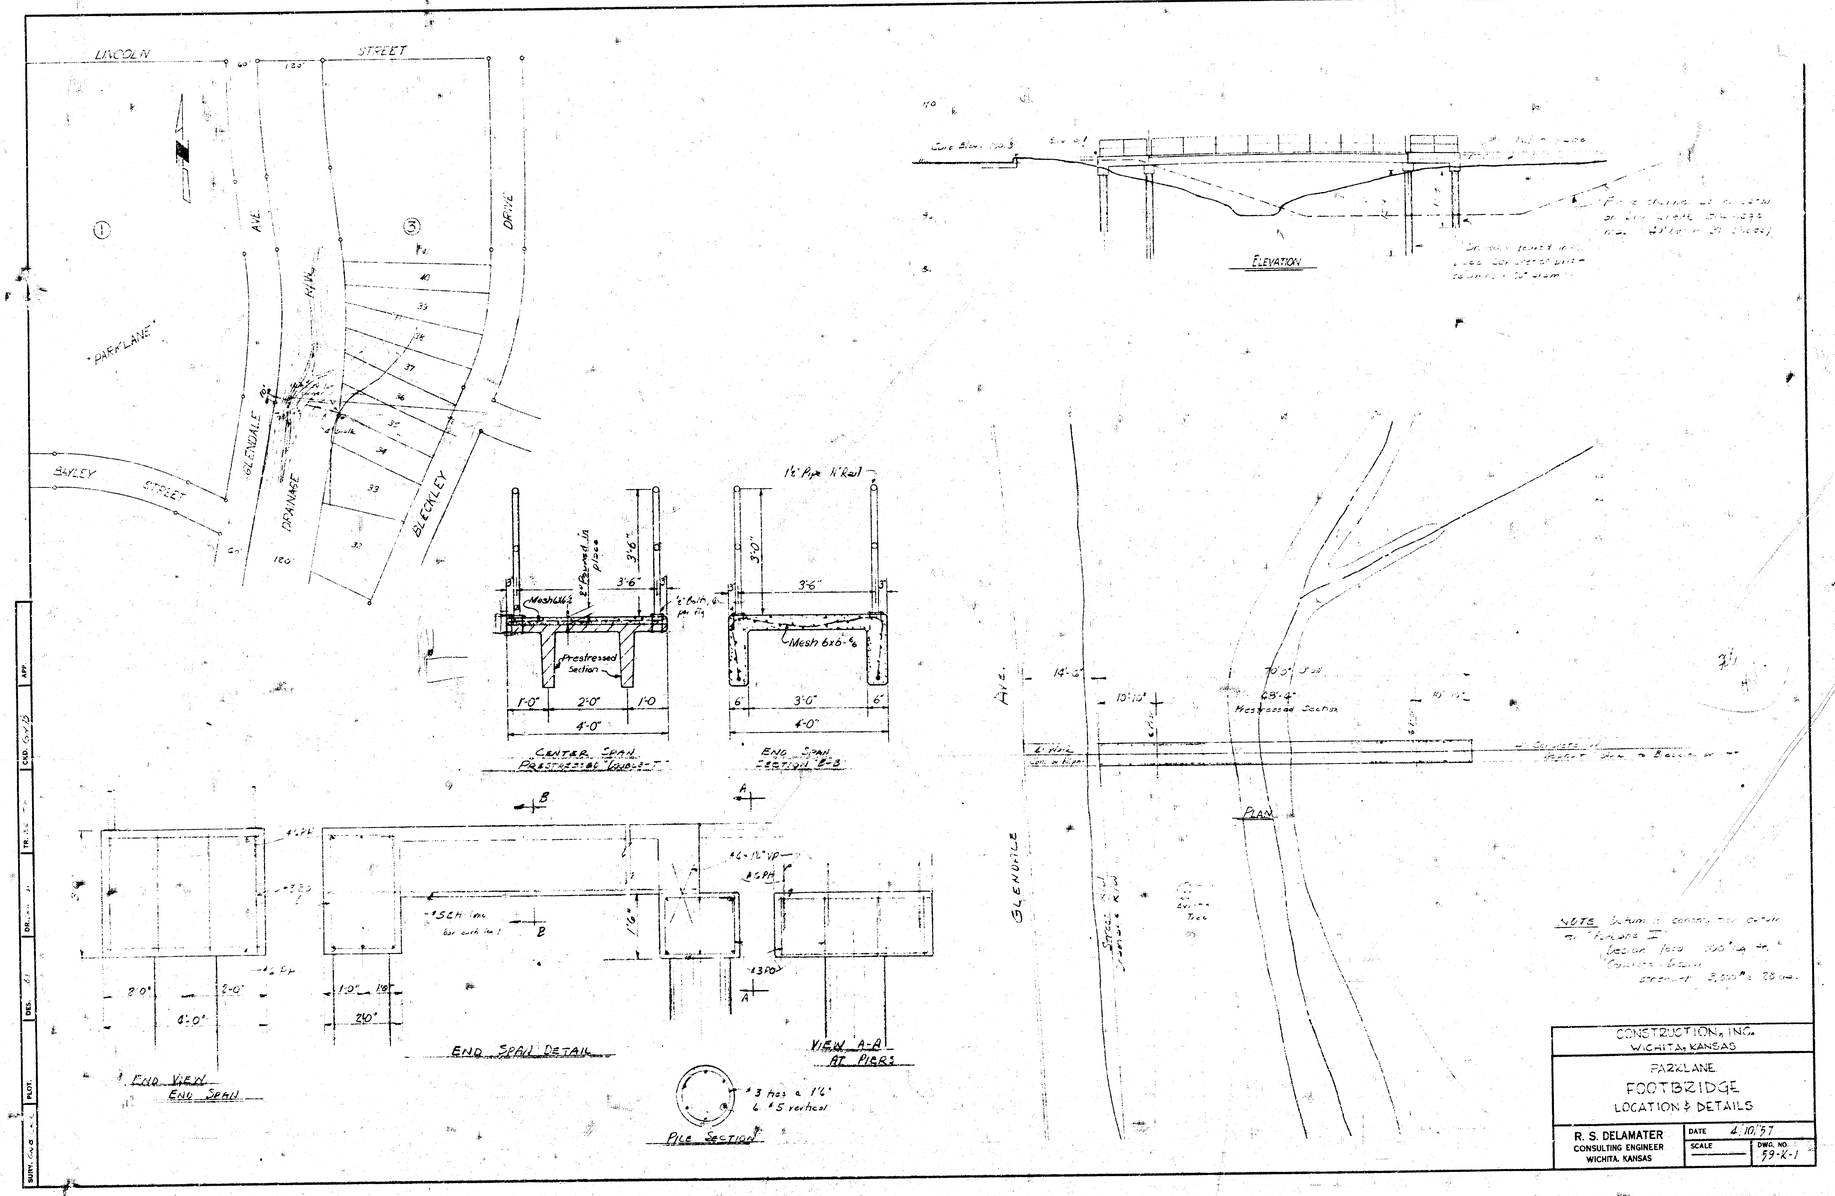
LINCOLN STREET
PARKLANE
GLENDALE AVE.
DRIVE
BAYLEY STREET
DRAINAGE
BLECKLEY
ELEVATION
CENTER SPAN PRESTRESSED SECTION
END SPAN SECTION
Prestressed Section
Mesh 6x6-6/6
END VIEW END SPAN
END SPAN DETAIL
VIEW A-A AT PIERS
PILE SECTION
PLAN
NOTE
CONSTRUCTION, INC.
WICHITA, KANSAS
PARKLANE
FOOTBRIDGE
LOCATION & DETAILS
R. S. DELAMATER
CONSULTING ENGINEER
WICHITA, KANSAS
DATE 4.10.57
SCALE
DWG. NO. 59-K-1