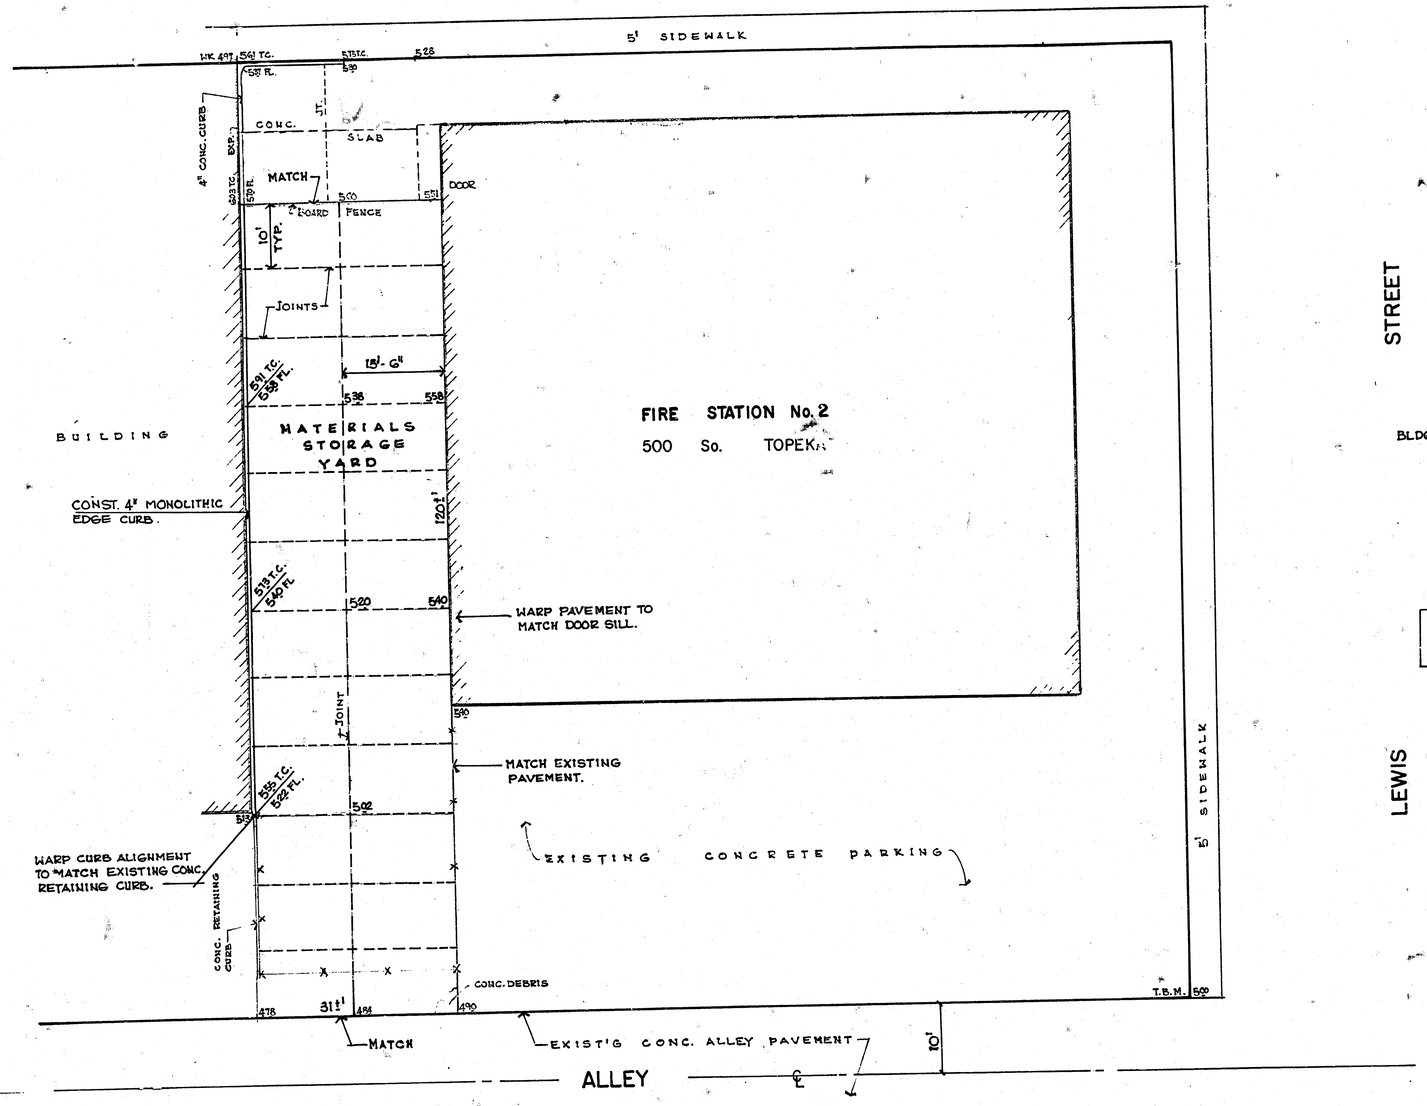

N

Scale 1" = 10'

BENCH MARK ELEVATION = 5.00 SOUTH EDGE OF SIDEWALK AT NORTHEAST CORNER OF FIRE STATION SITE.

APPROXIMATE LIST OF QUANTITIES

415 SQ YDS 5" REINF. CONCRETE PAVEMENT.
50 LIN. FEET 4" MONOLITHIC EDGE CURB
58 CU YDS COMP. FILL (95% DENSITY) SUBGRADE

•• SECTION ••

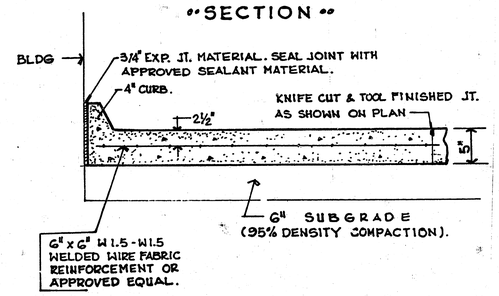

•• GENERAL NOTES ••

1. CONSTRUCTION REQUIREMENTS SHALL CONFORM TO CITY OF WICHITA STANDARD SPECIFICATIONS FOR CONCRETE PAVEMENT CONSTRUCTION WHICH ARE AVAILABLE FROM THE CITY ENGINEERS OFFICE.

2. EXPANSION JOINT MATERIAL SHALL BE PREFORMED, NON EXTRUDING, AND RESILIENT.

PROJECT DESCRIPTION

PAVEMENT FOR MATERIALS STORAGE YARD AT FIRE STATION No.2
500 So. TOPEKA

PROJECT NUMBER

1/1

FILMED FROM THE BEST AVAILABLE COPY