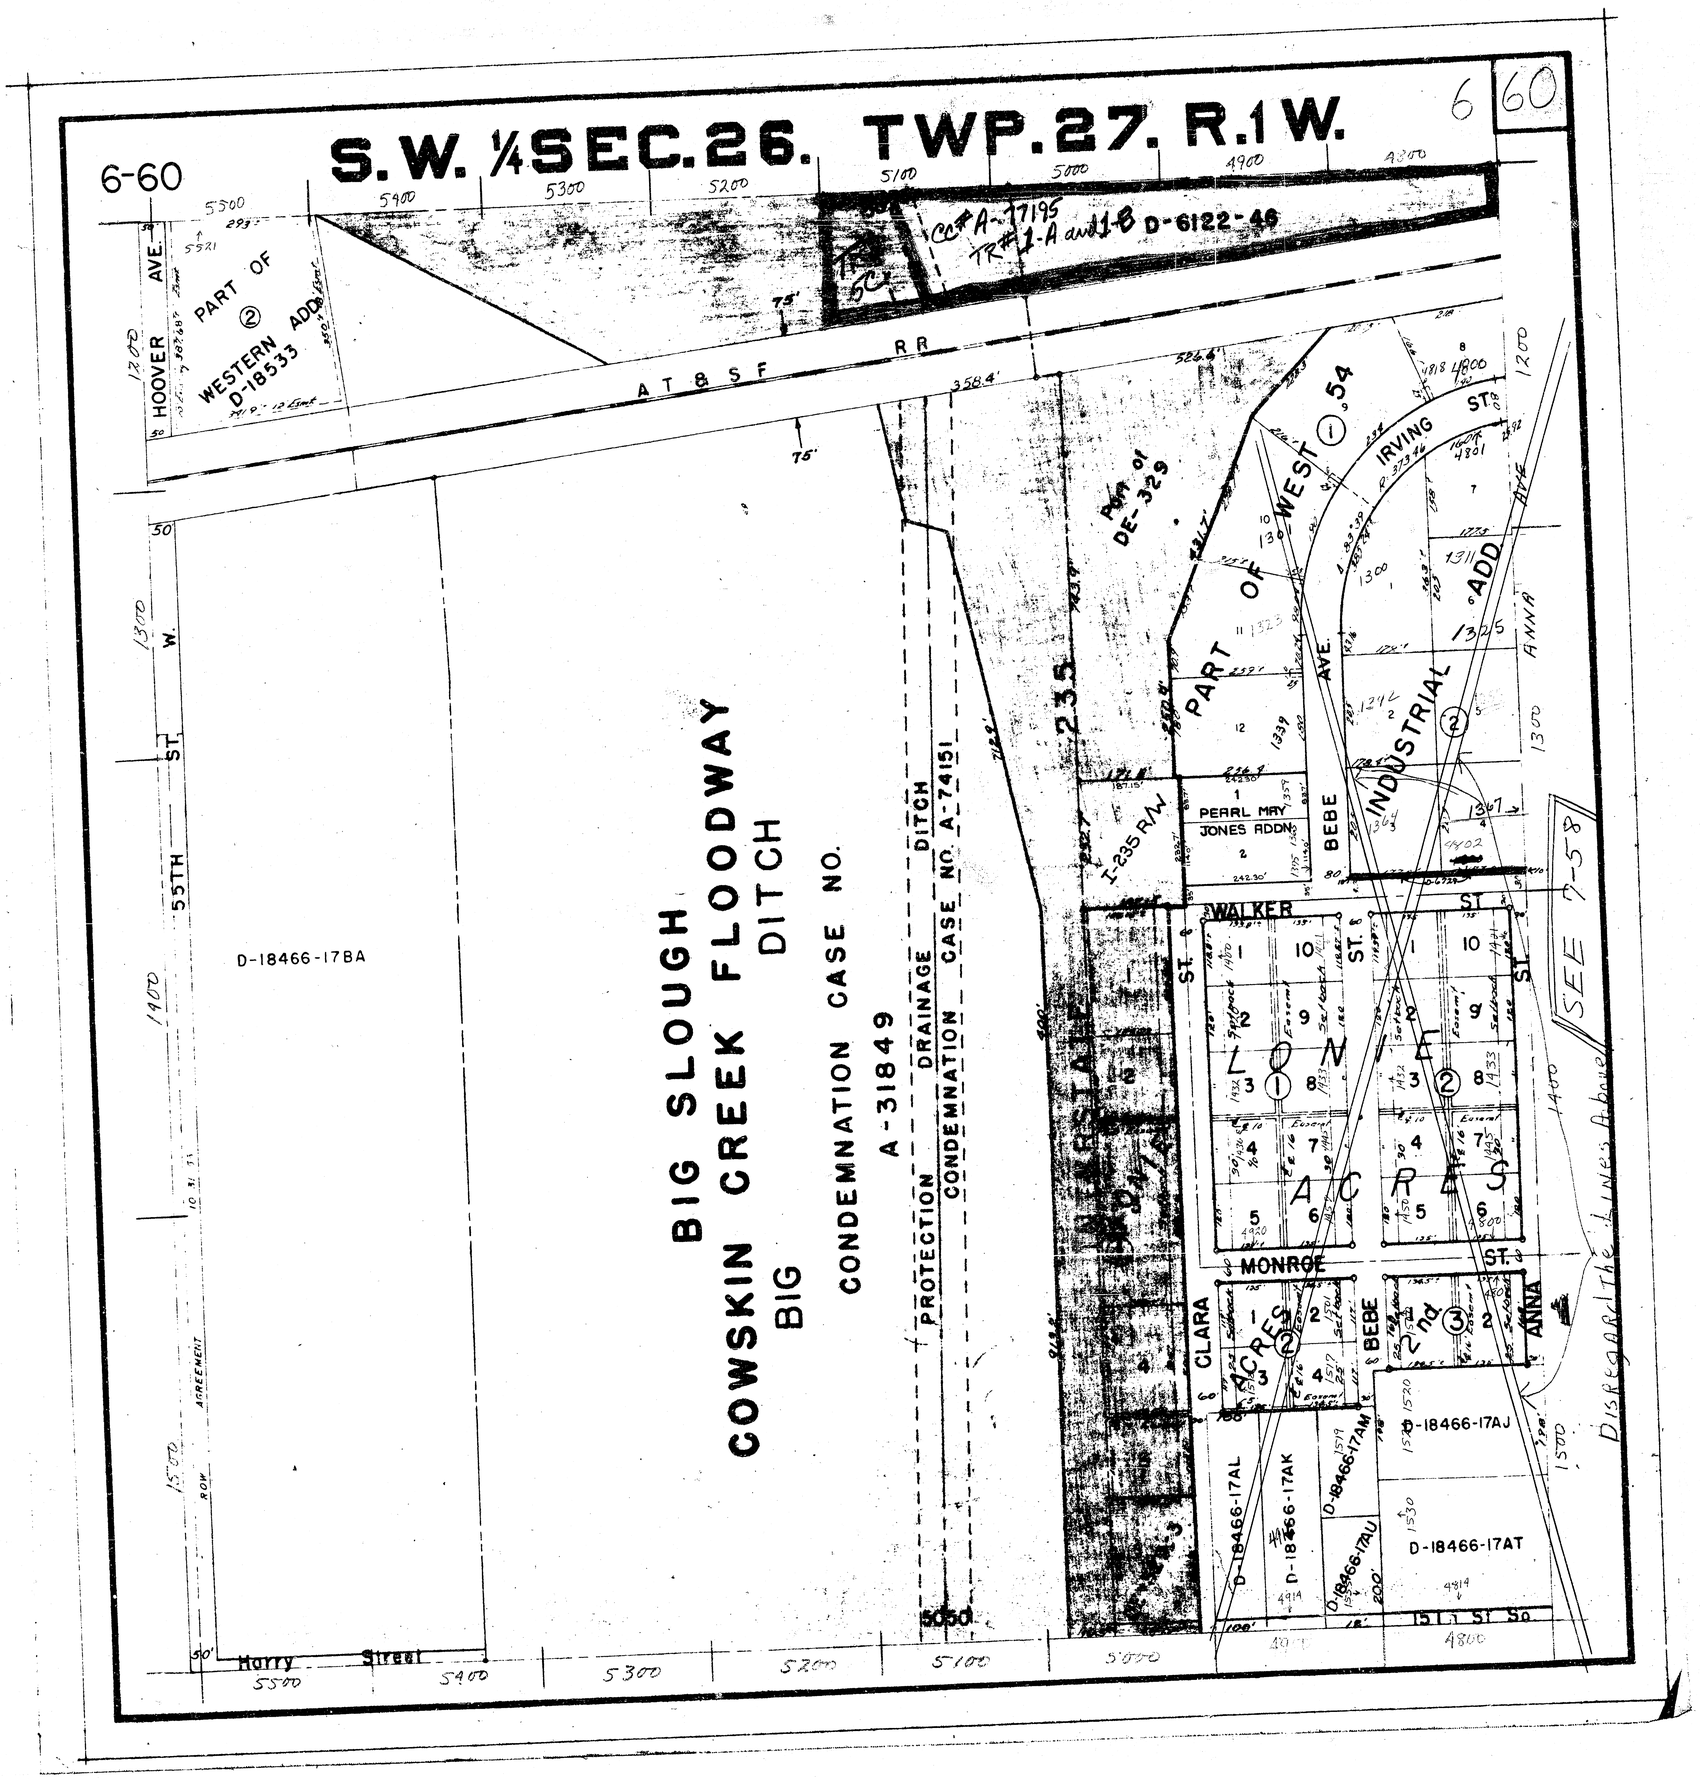
6-60
S.W. ¼ SEC. 26. TWP. 27. R. 1 W.
6 60
CC# A-17195
TR# 1-A and 1-B D-6122-46
HOOVER AVE.
PART OF ② WESTERN ADDN. D-18533
A T & S F R R
D-18466-17BA
55TH ST. W.
AGREEMENT
ROW
BIG SLOUGH
COWSKIN CREEK FLOOD DITCH
BIG
CONDEMNATION CASE NO. A-31849
PROTECTION DRAINAGE DITCH
CONDEMNATION CASE NO. A-74151
I-235
I-235 R/W
Part of DE-329
PART OF WEST ① ADDN.
IRVING ST.
INDUSTRIAL ② ADDN.
ANNA AVE.
BEBE AVE.
PEARL MAY JONES ADDN.
WALKER ST.
LONE ACRES
MONROE ST.
CLARA ST.
2nd ACRES
D-18466-17AL
D-18466-17AK
D-18466-17AM
D-18466-17AU
D-18466-17AJ
D-18466-17AT
15th St. So.
Harry Street
SEE 7-58
Disregard the lines as shown