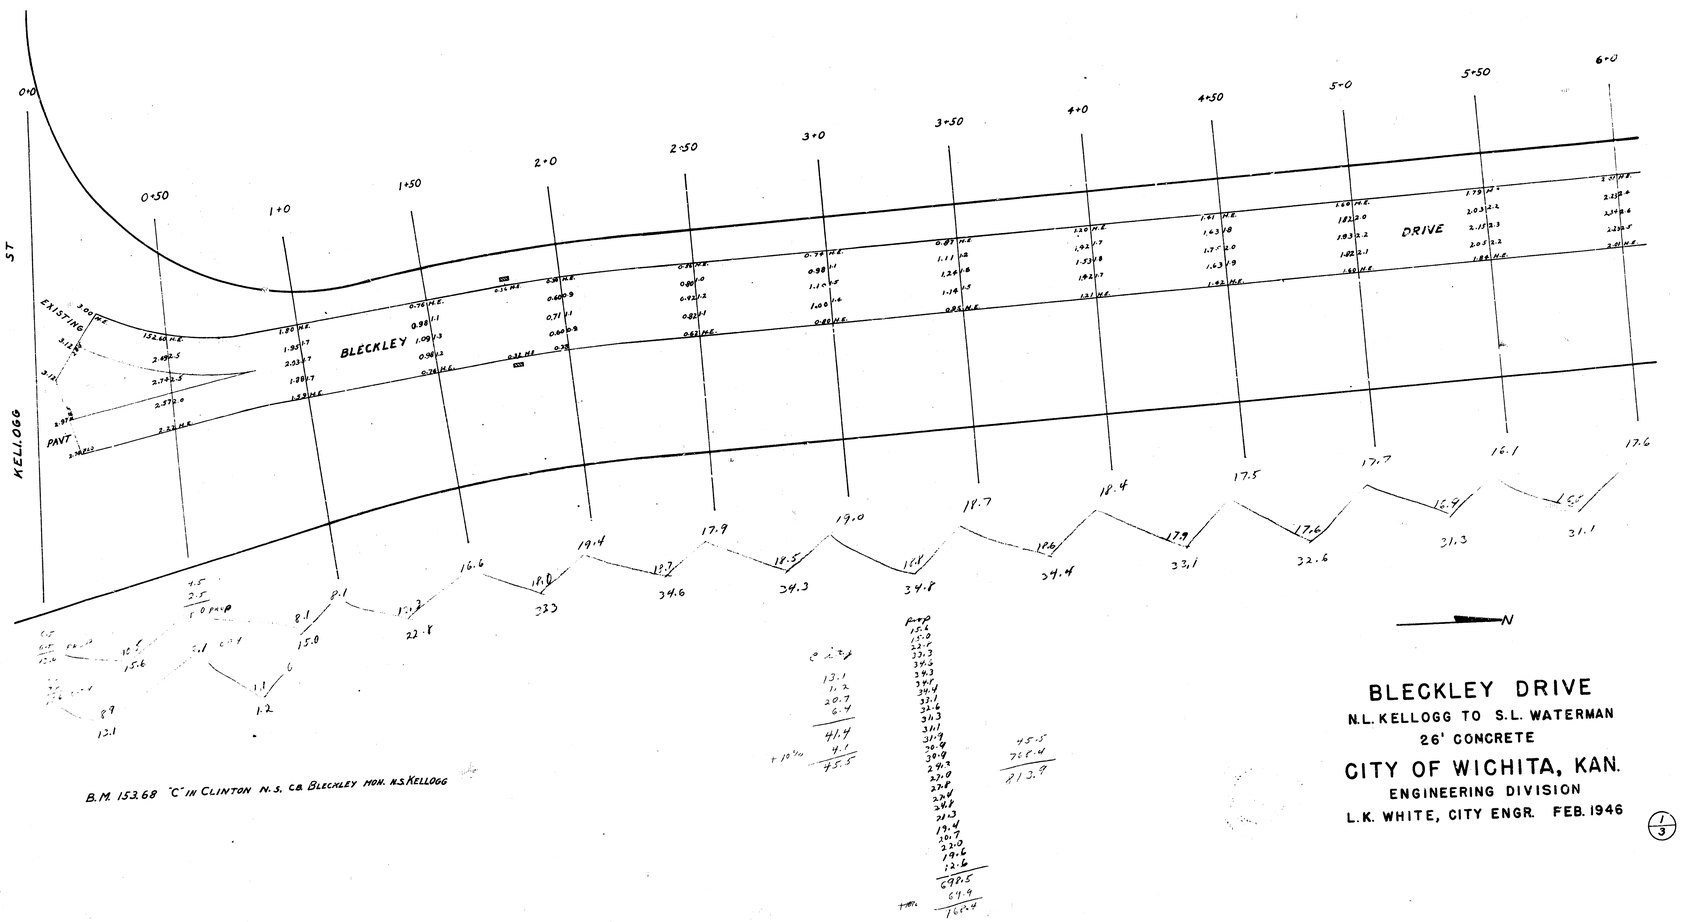

B.M. 1532.68 "C" IN CLINTON N.S. CB BLECKLEY HGH. N.S. KELLOGG

BLECKLEY DRIVE

N.L. KELLOGG TO S.L. WATERMAN

26' CONCRETE

CITY OF WICHITA, KAN.

ENGINEERING DIVISION

L.K. WHITE, CITY ENGR. FEB. 1946

1/3

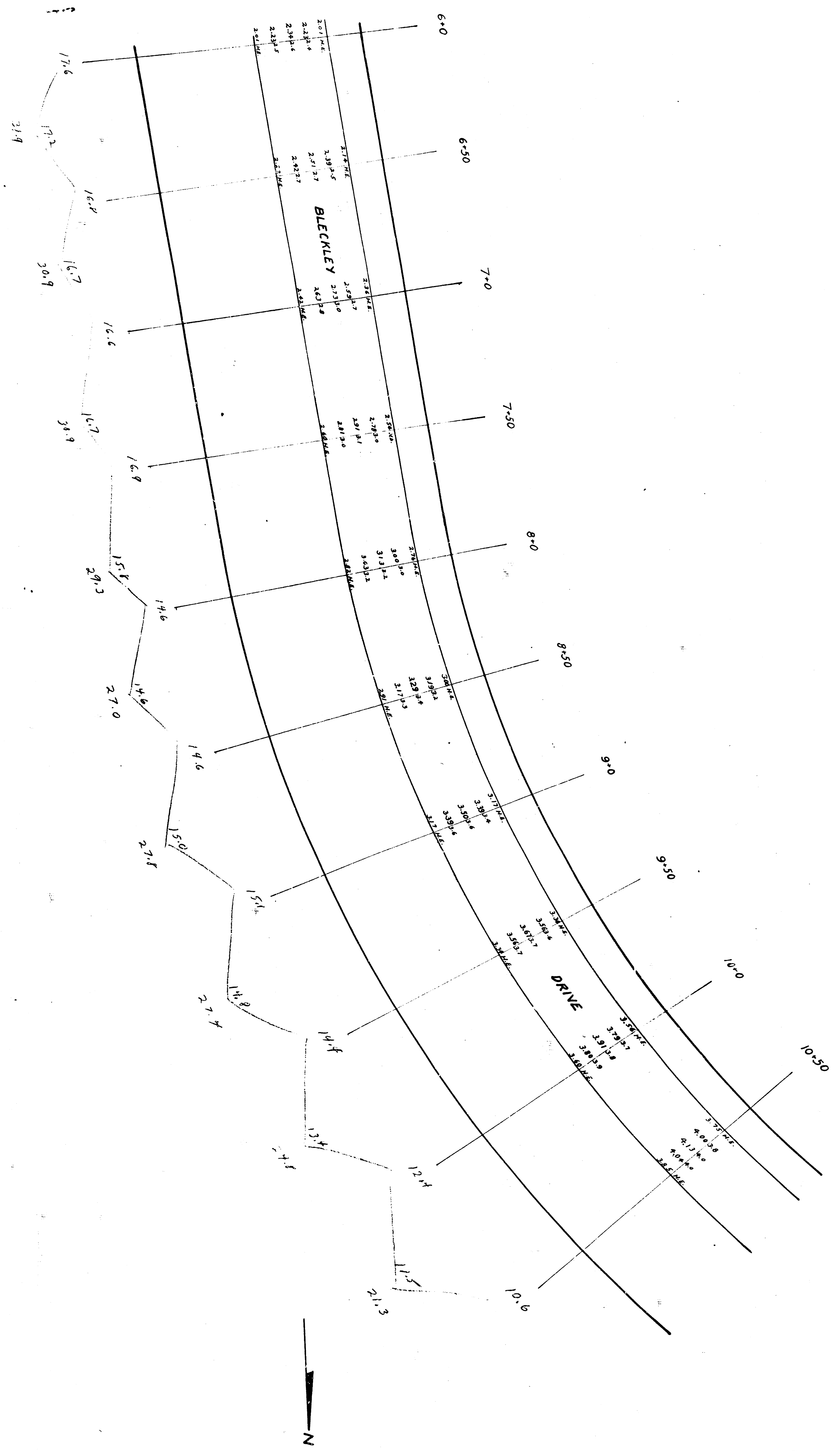

(52)

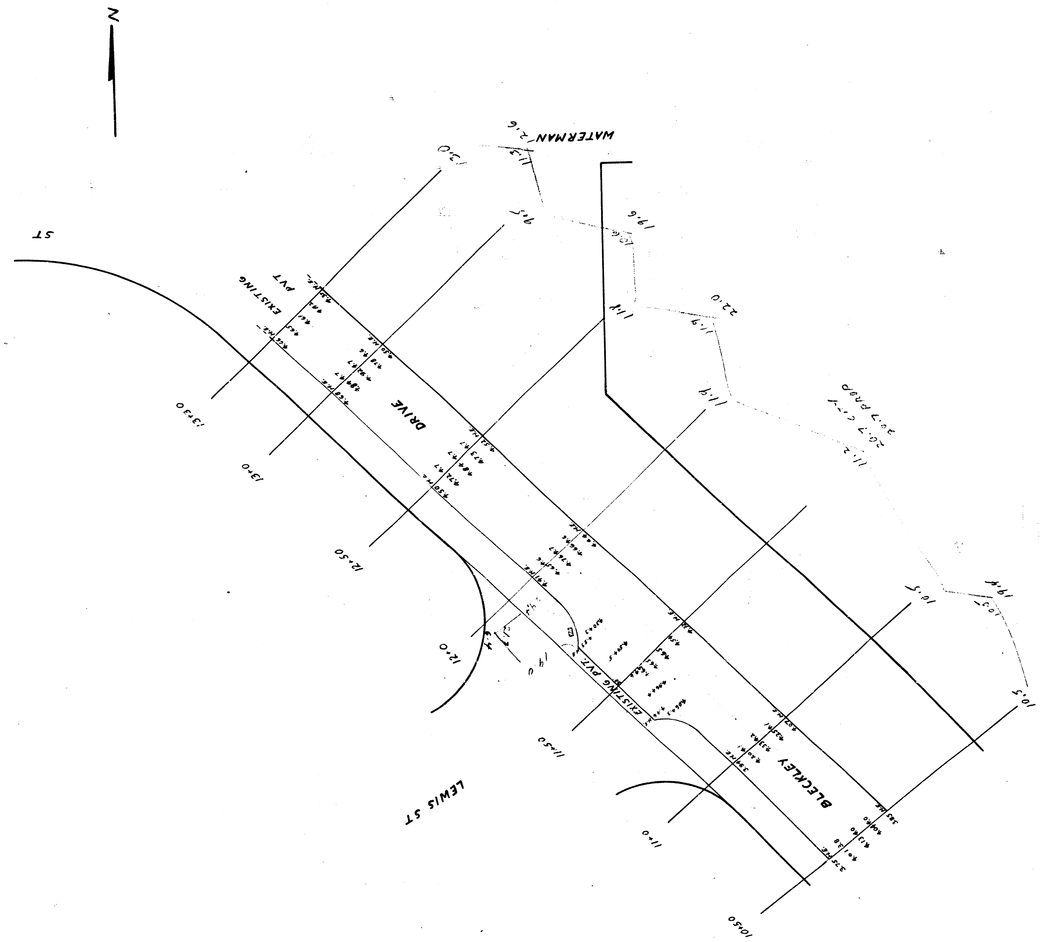
N
WATERMAN
BLECKLEY
DRIVE
EXISTING PVT
EXISTING PVT
LEWIS ST
ST