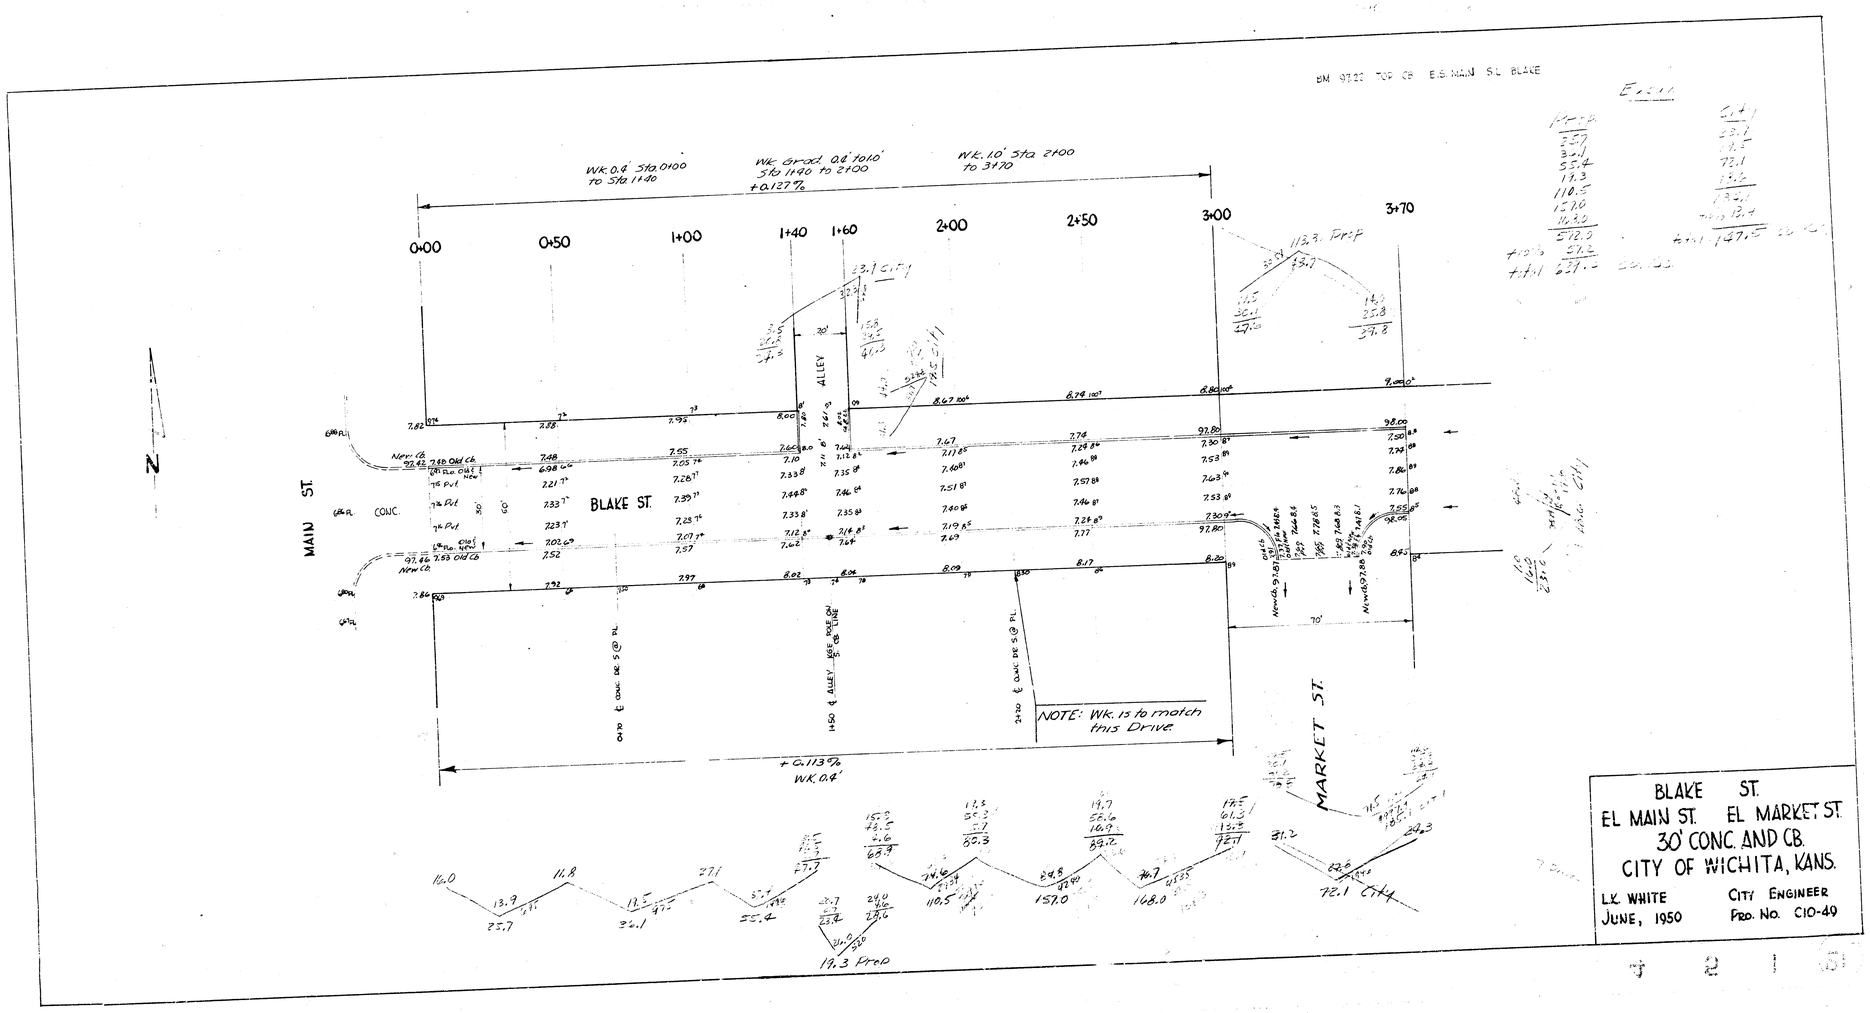

BLAKE ST.
EL. MAIN ST. EL. MARKET ST.
30' CONC. AND CB.
CITY OF WICHITA, KANS.

L.K. WHITE — CITY ENGINEER
JUNE, 1950 — PRO. NO. C10-49