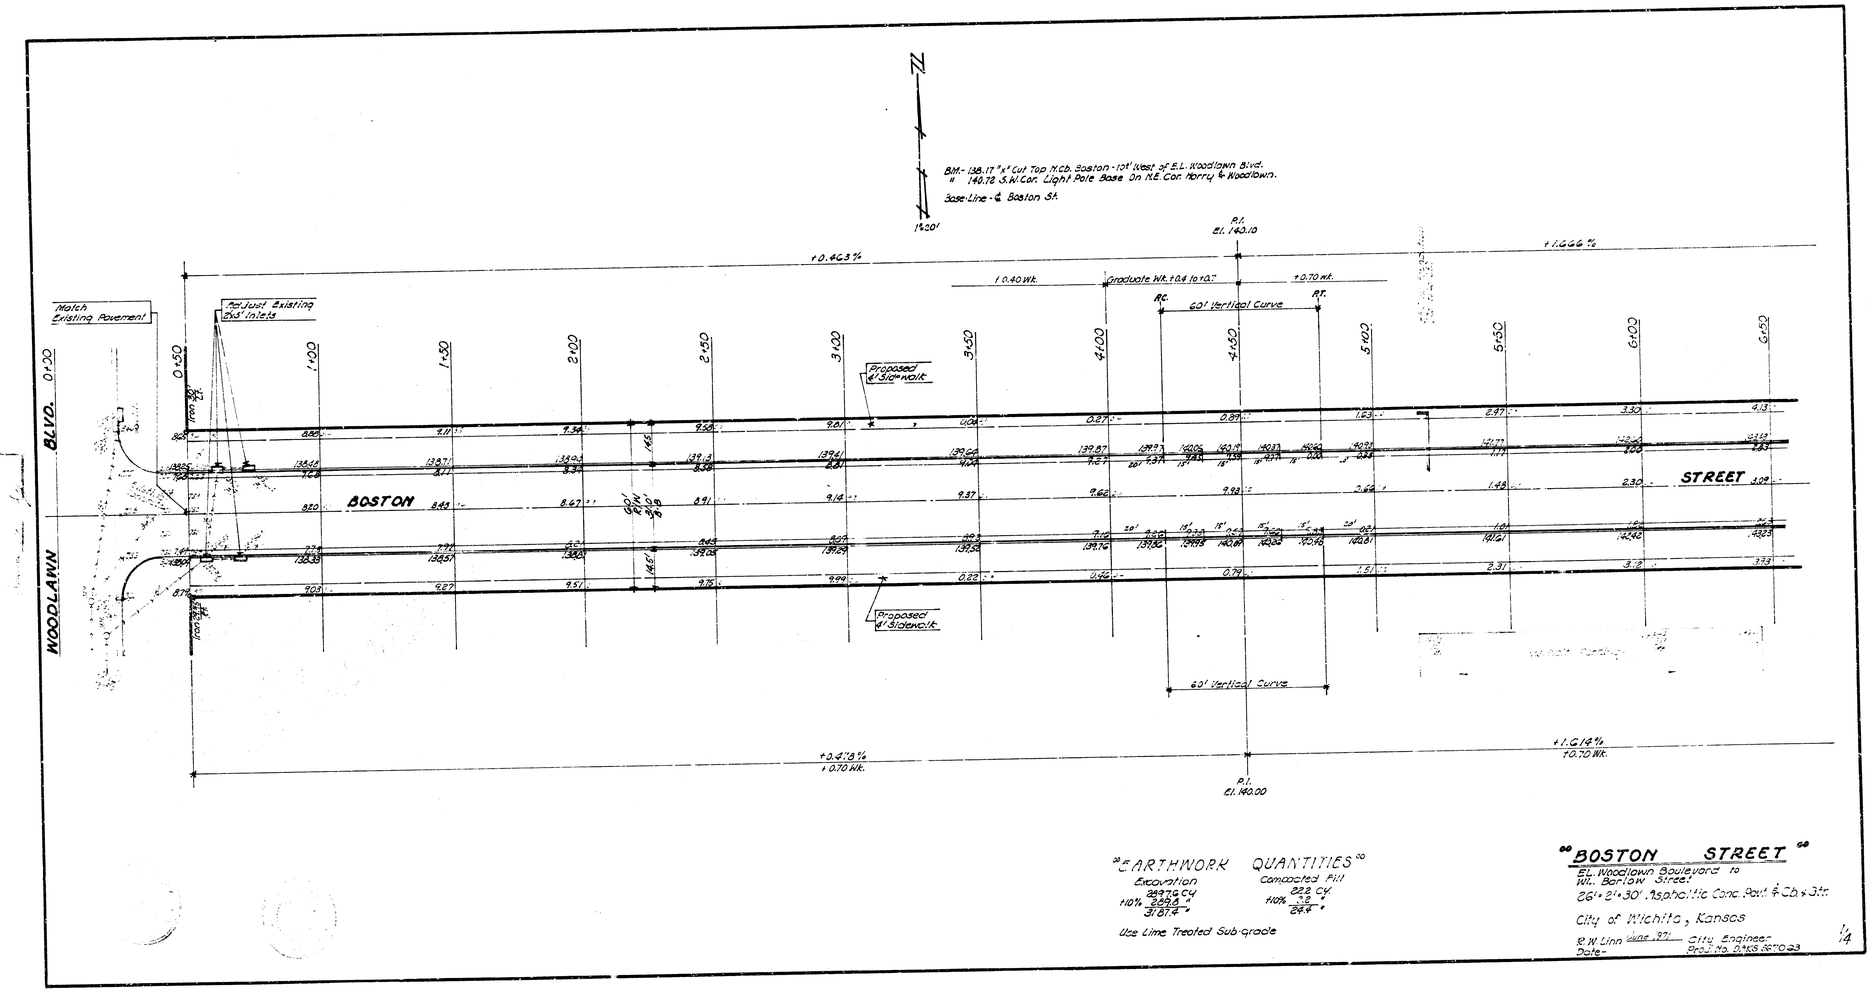

"EARTHWORK QUANTITIES"

Excavation	Compacted Fill
3997.6 CY	222 CY
+10% 399.7 "	+10% 22 "
3187.4 "	244 "

Use Lime Treated Sub-grade

"BOSTON STREET"

El. Woodlawn Boulevard to
Wi. Barlow Street
26' + 2' + 30' Asphaltic Conc. Pavt. & Cb. & Gtr.

City of Wichita, Kansas

R.W. Linn
Date-
City Engineer
Proj. No. 0465 (270) 03

1/4

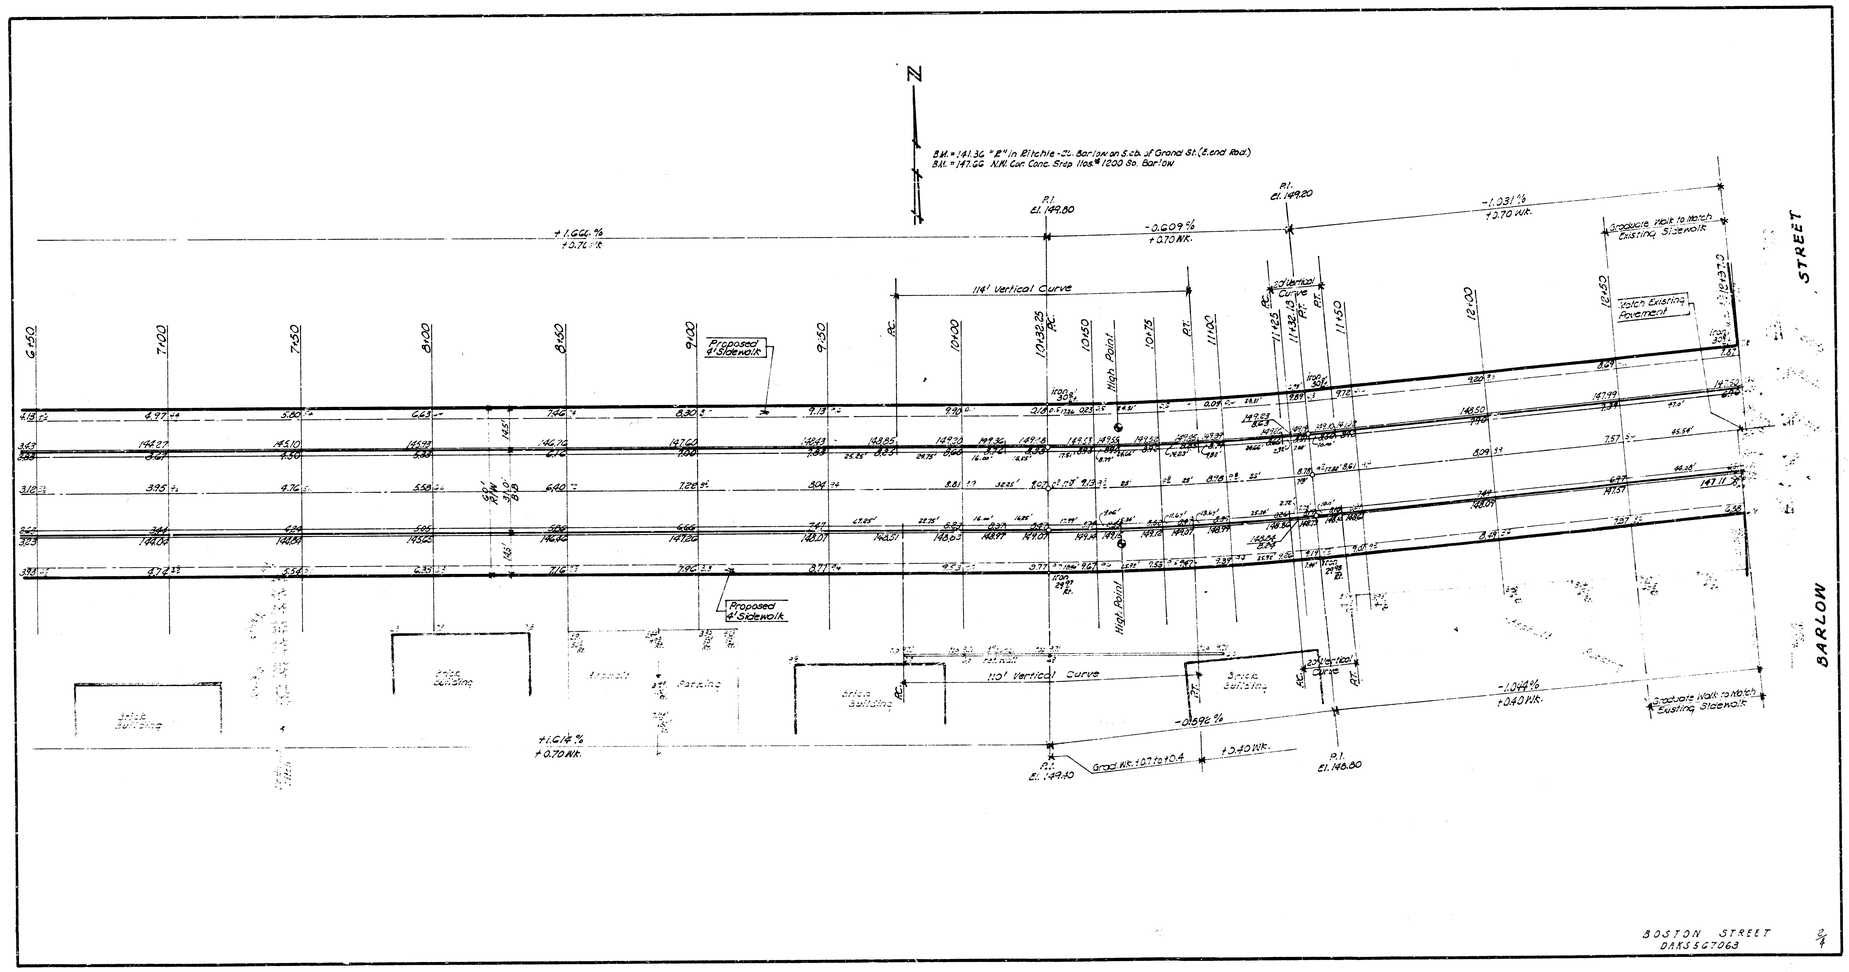
N
B.M. = 141.36 "B" in Ritchie - at Barlow on S.ch. of Grand St. (E.end Rad.)
B.M. = 147.66 N.W. Cor. Conc. Step 110± @ 1200 So. Barlow
P.I. El. 149.80
P.I. El. 149.20
+1.666 %
+0.70 W.K.
-0.609 %
+0.70 W.K.
-1.031 %
+0.70 W.K.
114' Vertical Curve
20' Vertical Curve
Graduate Walk to Match Existing Sidewalk
Match Existing Pavement
Proposed 4' Sidewalk
High Point
6+50
7+00
7+50
8+00
8+50
9+00
9+50
10+00
10+32.25
10+50
10+75
11+00
11+28.13
11+50
12+00
12+50
13+37.0
STREET
BARLOW
Office Building
Apartments
Parking
Office Building
Office Building
Office Building
110' Vertical Curve
20' Vertical Curve
+1.614 %
+0.70 W.K.
-0.696 %
+0.40 W.K.
-1.044 %
+0.40 W.K.
P.I. El. 149.40
Grad. W.K. +0.7 to +0.4
P.I. El. 146.00
Graduate Walk to Match Existing Sidewalk
BOSTON STREET
DARJSG7063
2/4