B.M. 122.86 "+" Top So. curb 21ST. - near ℄ Burns north.

Stationing on ℄.

SCALE 1"=20'

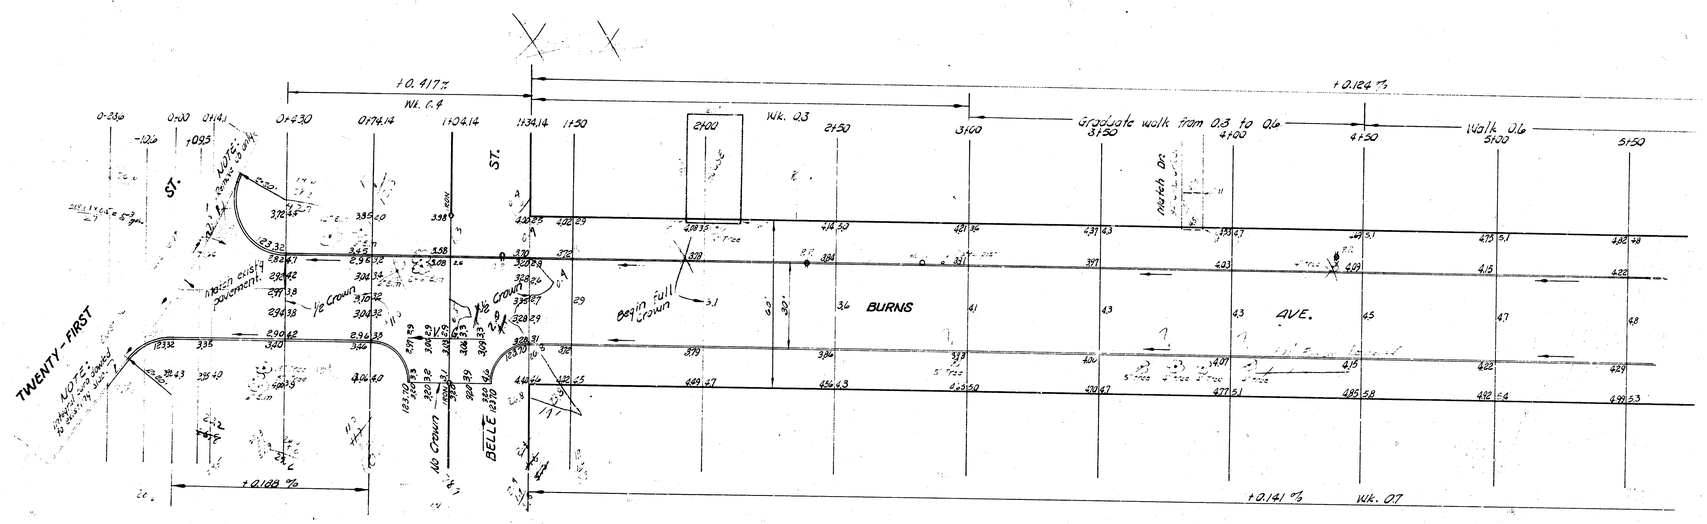


**BURNS AVE.**

NL 21ST. ST. TO SL 23RD. ST.

30' Conc. & Cb.

CITY OF WICHITA, KANS.

B. E. SMITH ~ CITY ENGINEER

SEPT. 1957 PROJ. NO. C17-45

1/3

B.M. 123.21 "t" .up cb Ctr. Radius SE 23rd & Burns.

Stationing on ℄.

SCALE 1" = 20'

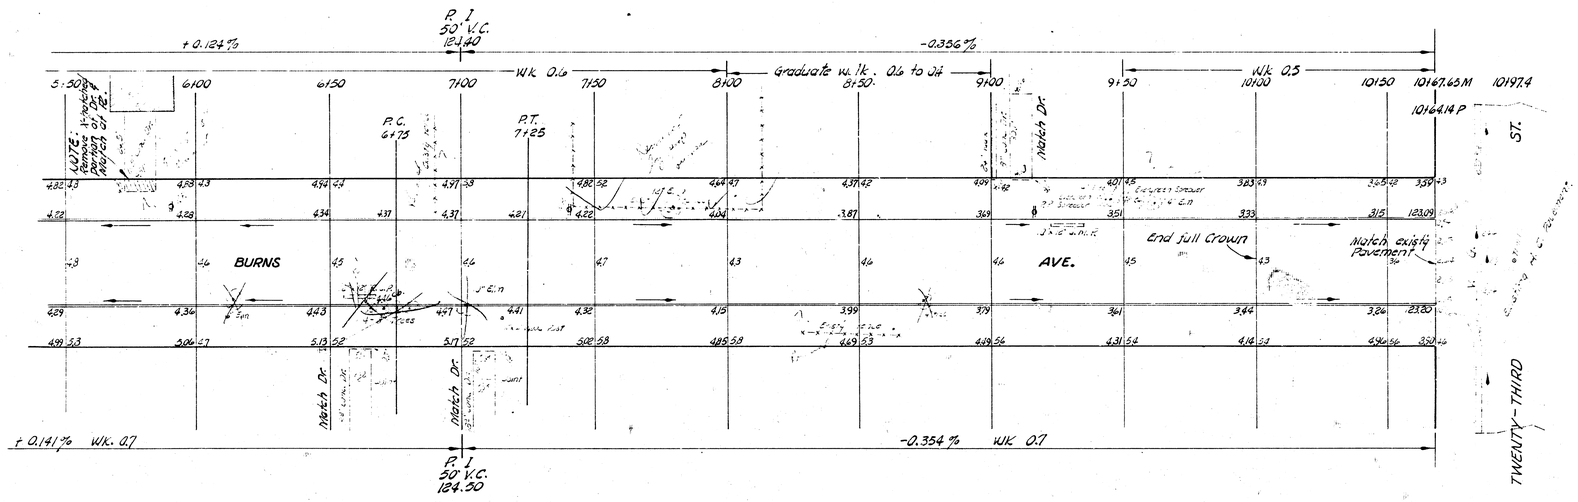


BURNS AVE.

2/3

PROJ. NO C17-45