CITY OF WICHITA
STREET IMPROVEMENT
Sheet No. 18

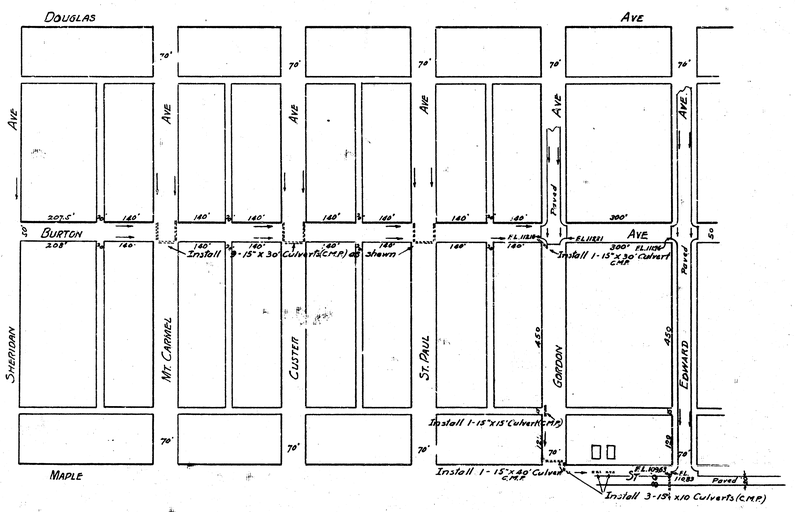

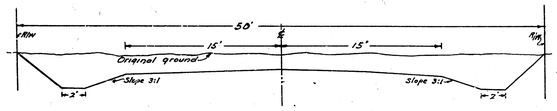

TYPICAL CROSS SECTION
Scale 1"=5'

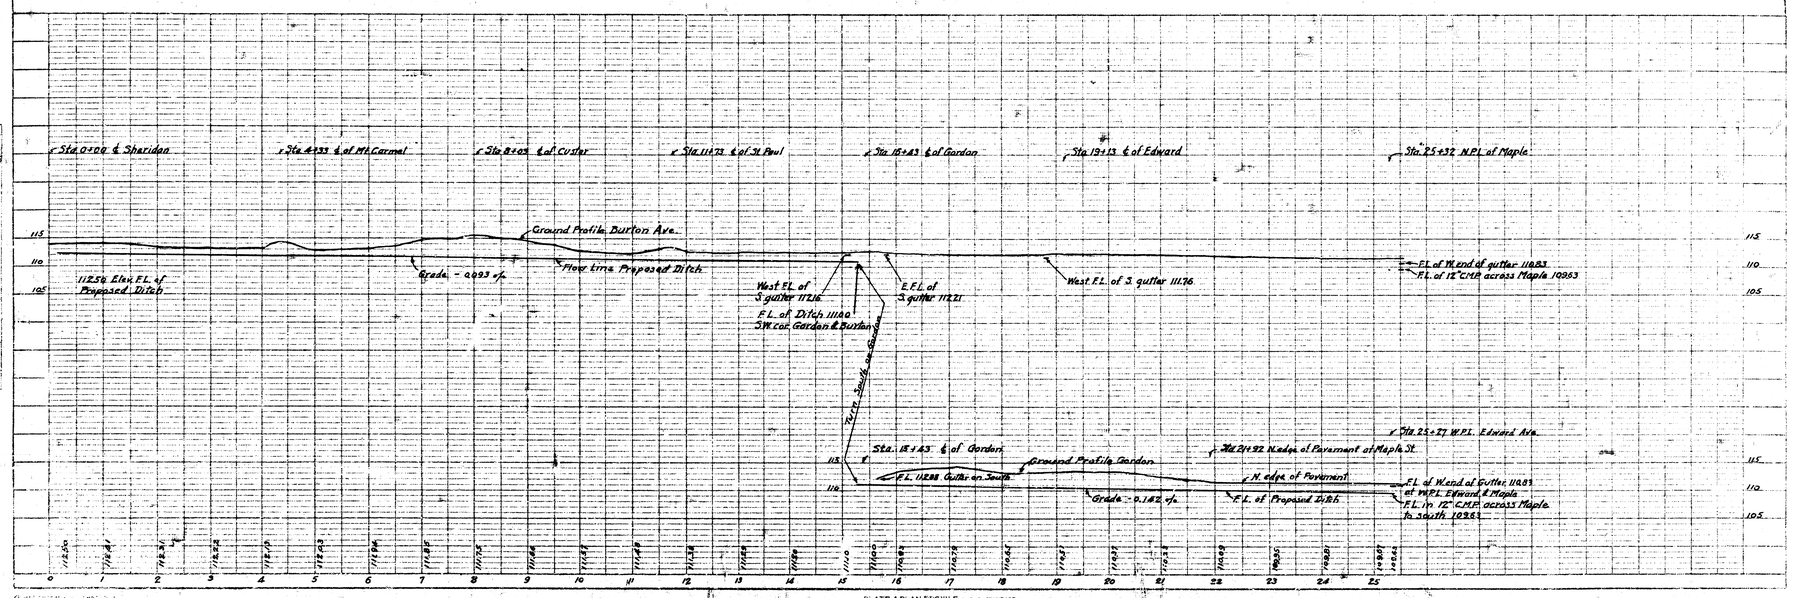

PLATE 1 PLAN-PROFILE