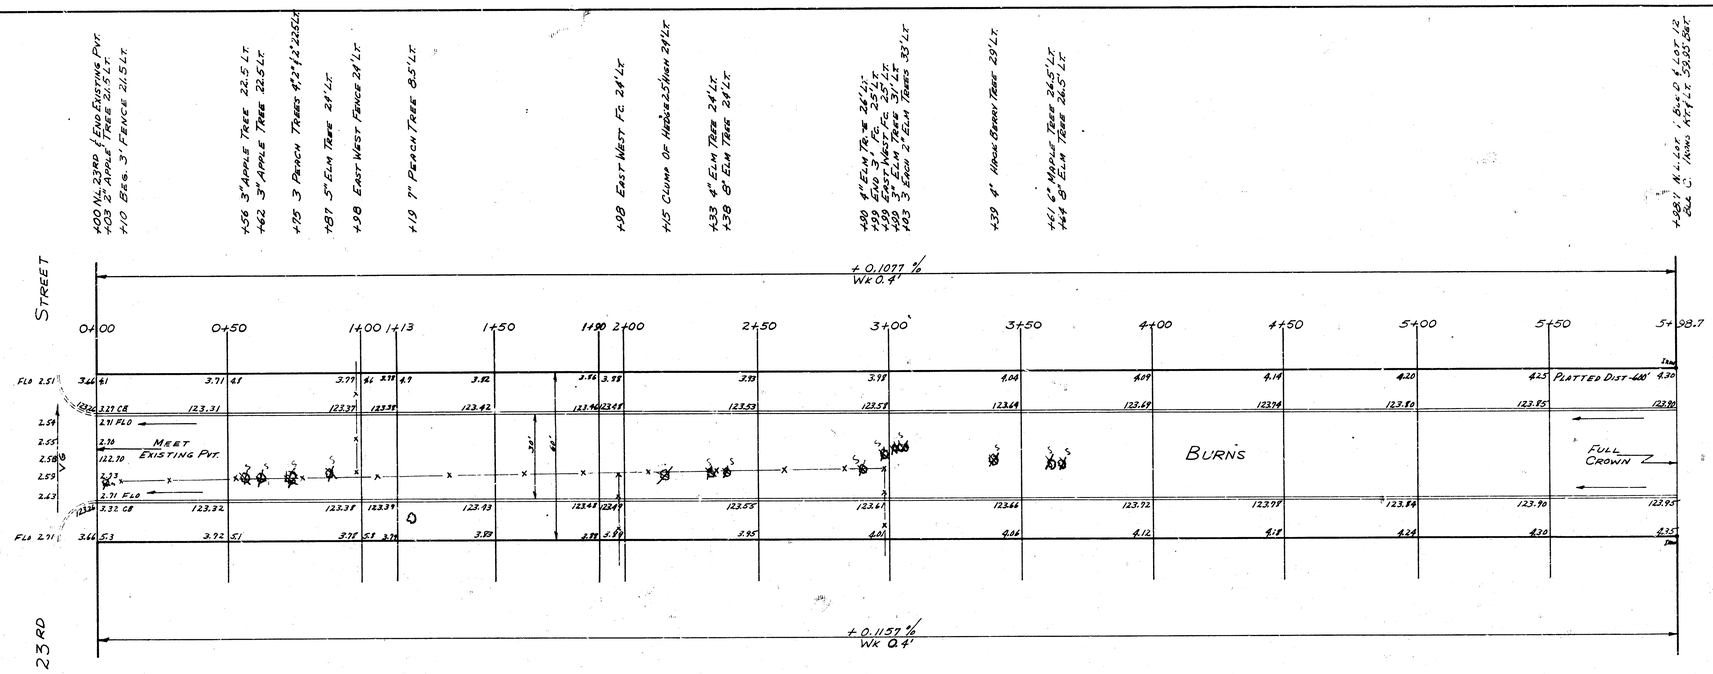

Survey
Sheet
Exc
Checked

Chaining North On East Prop. Line
B.M. 125.81 "M" Mueller In Fire Hydrant S.E. Cor. 23rd & Woodland
B.M. 125.95 N.E. Cor. Conc. Porch House #2561 N. Salina

B.E. Smith
Registered
436
Kansas
Professional Engineer

Burns

N.L. 23rd To N.L. Lot 12 Blk C & Lot 1 Blk D
Community Add.
30' Conc. & Cb.
City Of Wichita Kan.
B.E. Smith City Engineer
April 1954 Proj. No C14-39