NOTE:

Contractor to clear right-of-way and grade parkings for proposed sidewalk. Sidewalk to be constructed by others.

NOTE:

Depress curb through driveways.

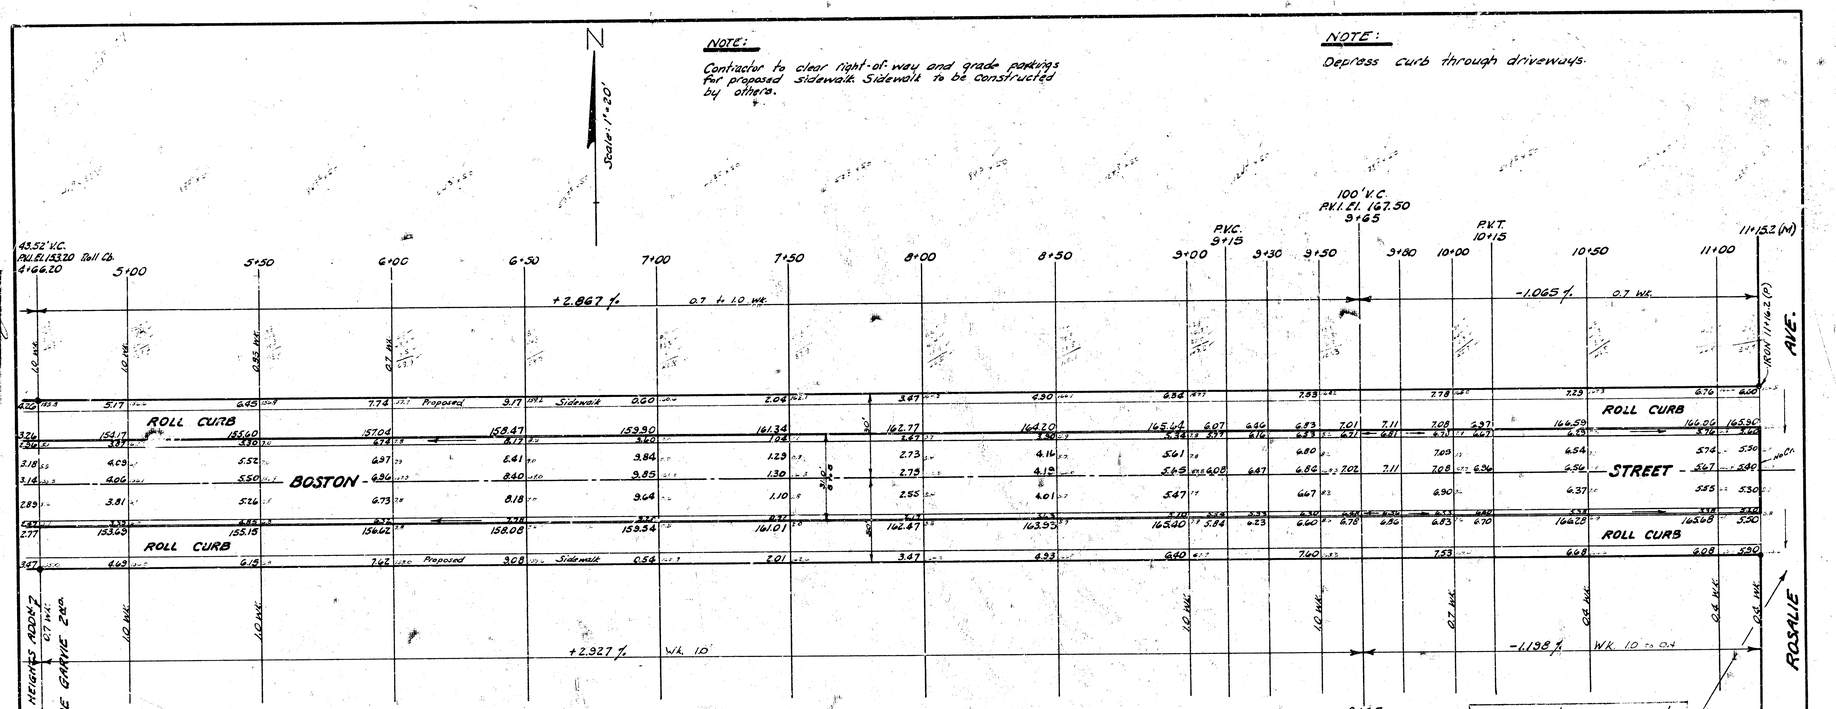

PROPERTY

EXCAVATION		
	1921	Cu.yds.
+10 %	192	"
Total	2113	Cu.yds.

LIME TREATED SUB-GRADE		
	2380	Sq. yds.
+ 3 %	71	"
Total	2451	Sq.yds.

BOSTON STREET
W.L. ANNAMAE GARVIE 2ND. ADDN. to W.L. ROSALIE AVE.
26-2-30 A.C.
B.E. SMITH CITY ENGINEER
CITY OF WICHITA KANSAS
Date: July 1969

Project No. C18-126