B.M. 100.42 Top Nail Of 4 #16 Nails S Side Power Pole 40' West Of W.L. Chautauqua & S.S. Clark
B.M. 100.08 S.W. Cor. 1st Conc Step House N.E. Cor. Clark & Erie.
B.M. 97.72 "P" In P.K.S. On E De Radius Of Drive South Side Kinkaid At West Prop Line Chautauqua Extended
Stationing North On East Prop. Line.

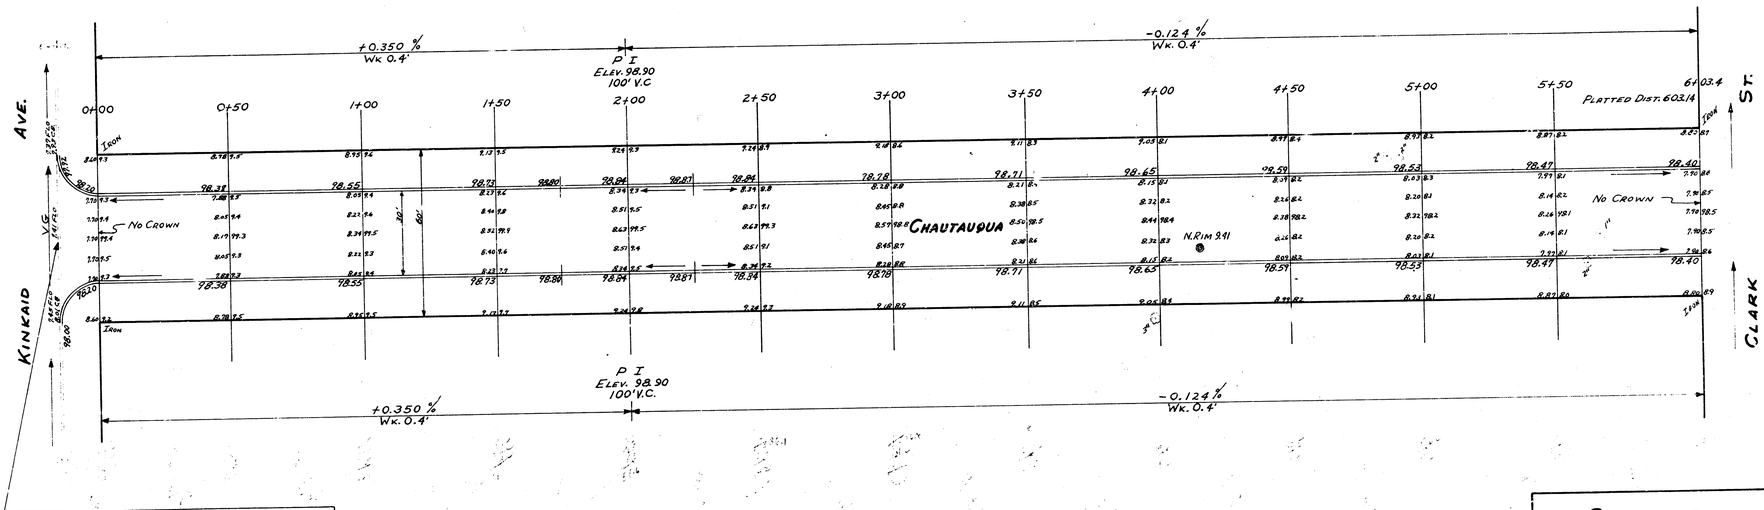

NOTE. REMOVE CB. ONLY BY SAWING. LEAVE PVT. INTACT, MATCH EXISTING PVT. WITH NEW PVT.

Survey
Plat
Exc
Checked

CHAUTAUQUA
N.L. KINKAID TO S.L. CLARK
30' CONC & CB
CITY OF WICHITA KAN.
B.E. SMITH CITY ENGINEER
MARCH 1955 PROJ NO. C14-394