B.M. 98.58 "P" In P.K.S., S.L. CLARK & W. Cb. CHAUTAUQUA.
B.M. 99.37 "X" Cut Top S. Cb. of MT. VERNON & W.L. CHAUTAUQUA.
STATIONING ℄ BASELINE ON ℄ CHAUTAUQUA.

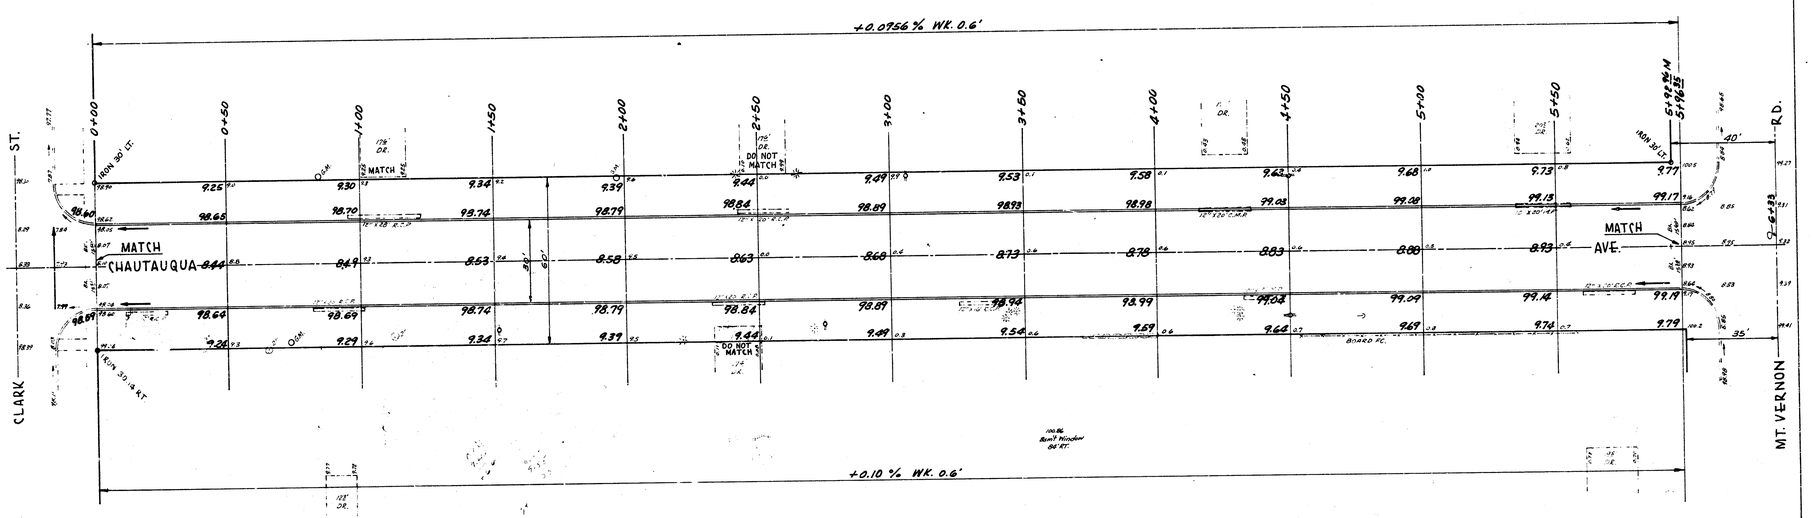

Survey GLANTZ — BK. U.F.6.32
PLAT HOSTETTER
F.N.
CHECKED

NOTE:
All entrance pipes to be disposed of in accordance with instructions of City Dirt Checker.

EXCAVATION

PROP.	1379.3	CITY	2.0
PLUS 10%	138.0	PLUS 10%	.2
TOTAL	1517.3 C.Y.	TOTAL	2.2 C.Y.

JAMES H. TARTIY 2012 KANSAS
EDGAR W. HOSTETTER 1577 KANSAS
JOHN H. SMITH 531 KANSAS
485 KANSAS

13

CHAUTAUQUA
N.L. CLARK — S.L. MT. VERNON

30' CONC. ℄ CB.

CITY OF WICHITA, KANSAS.

B.E. SMITH — CITY ENGINEER
JUNE 1958 — PROJ. NO. C18-1