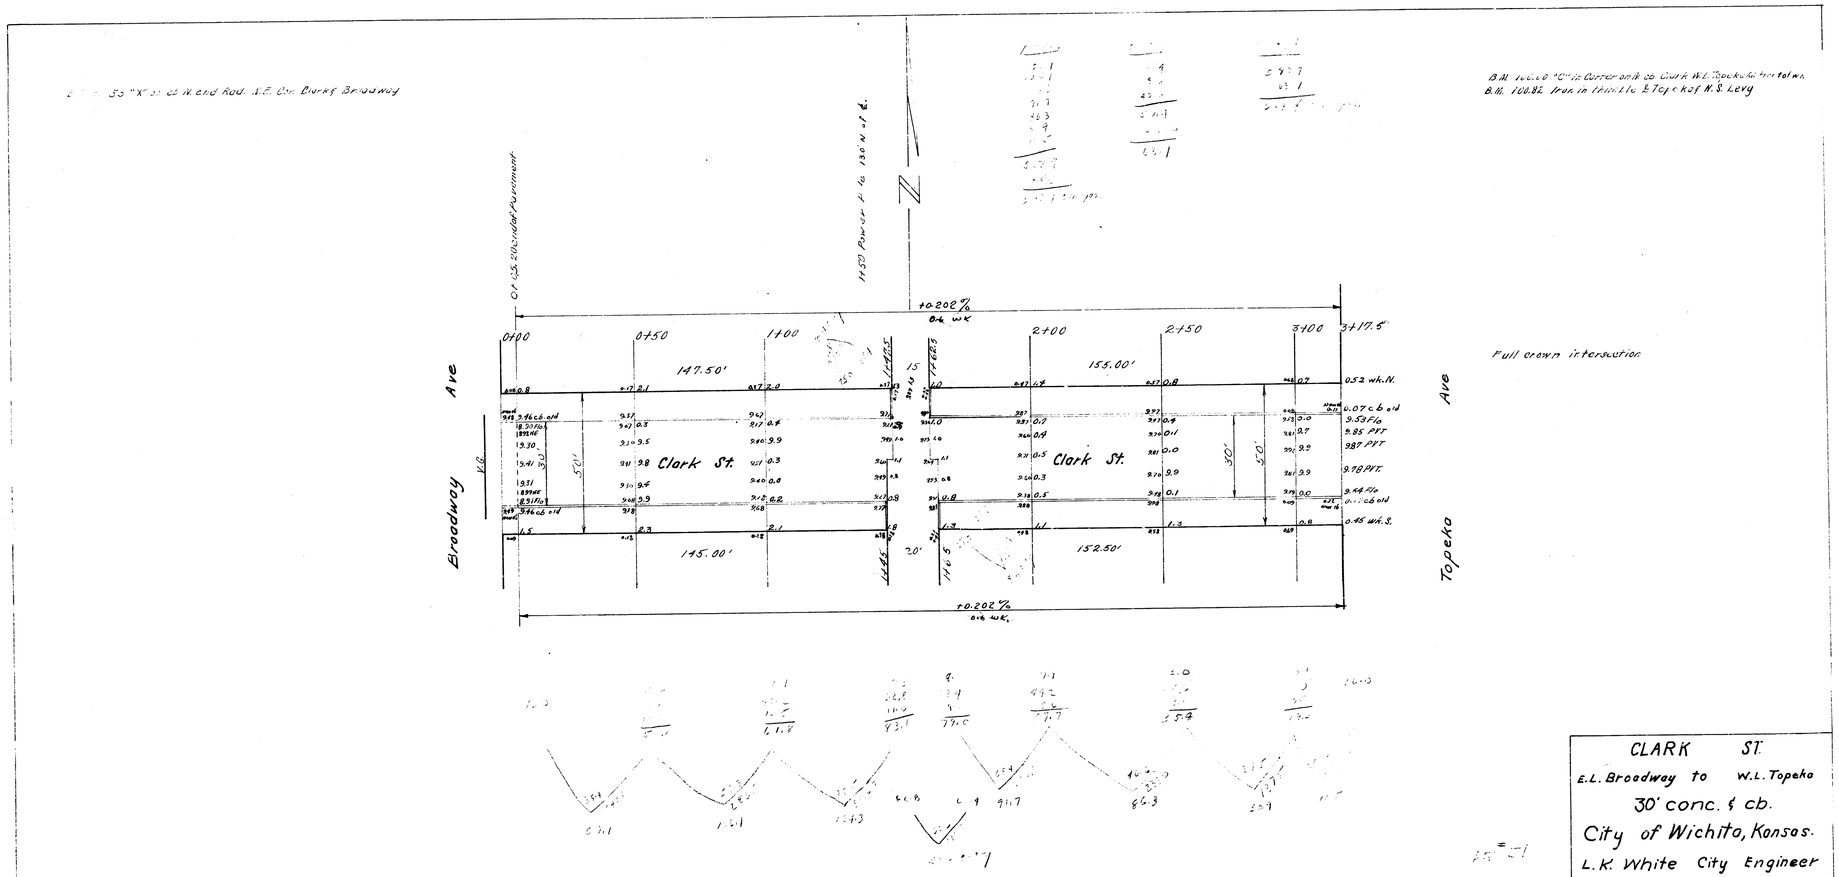

CLARK ST.

E.L. Broadway to W.L. Topeka

30' conc. & cb.

City of Wichita, Kansas.

L.K. White City Engineer

Feb. 1950 Project No. C19-161