Survey NWW Bk N-1
Plan STD
Est L.E.S.
Number 5-12

B.M. 102.04 3/16 HUBBY ctr. NE. N. MACON Lary & St. Francis
B.M. 101.99 3/16 JONES ctr. NE. N. MAC. Con. Santa Fe & Lary
B.M. 100.33 Iron in Manhole E. Santa Fe & CLARK

Stationing on S. ℄

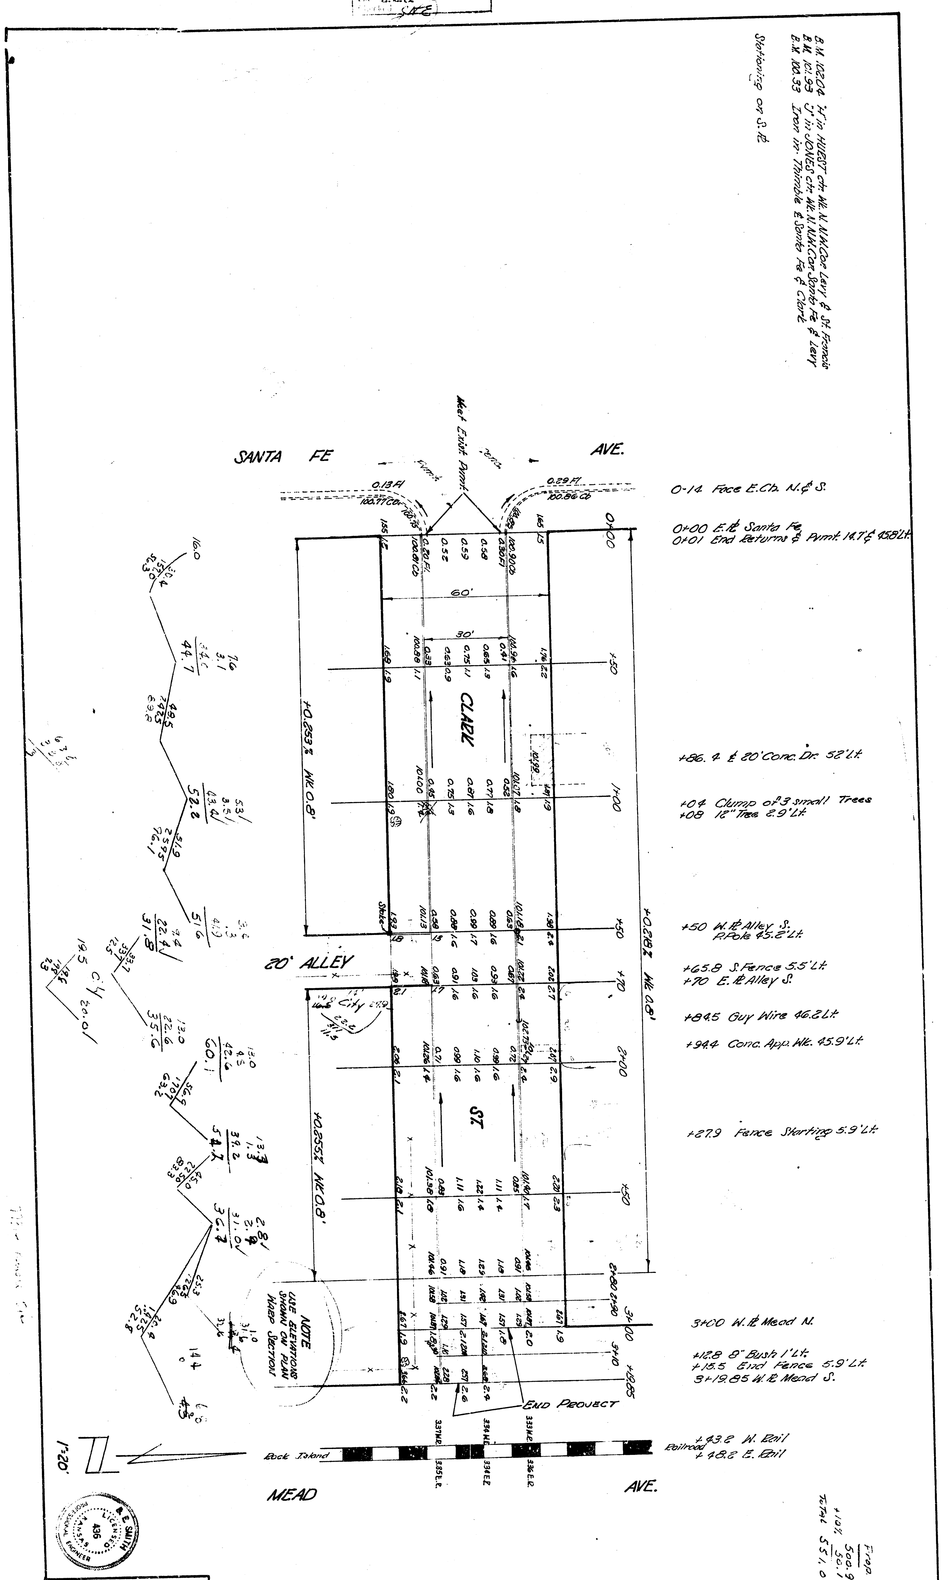

CLARK ST.
EL SANTA FE TO WL. MEAD
30' CONC. & CB

CITY OF WICHITA, KANSAS

B.E. SMITH
CITY ENGINEER

JAN. 15, 1953

PROJ. NO. C12-195