BK / 43 B.E.S.

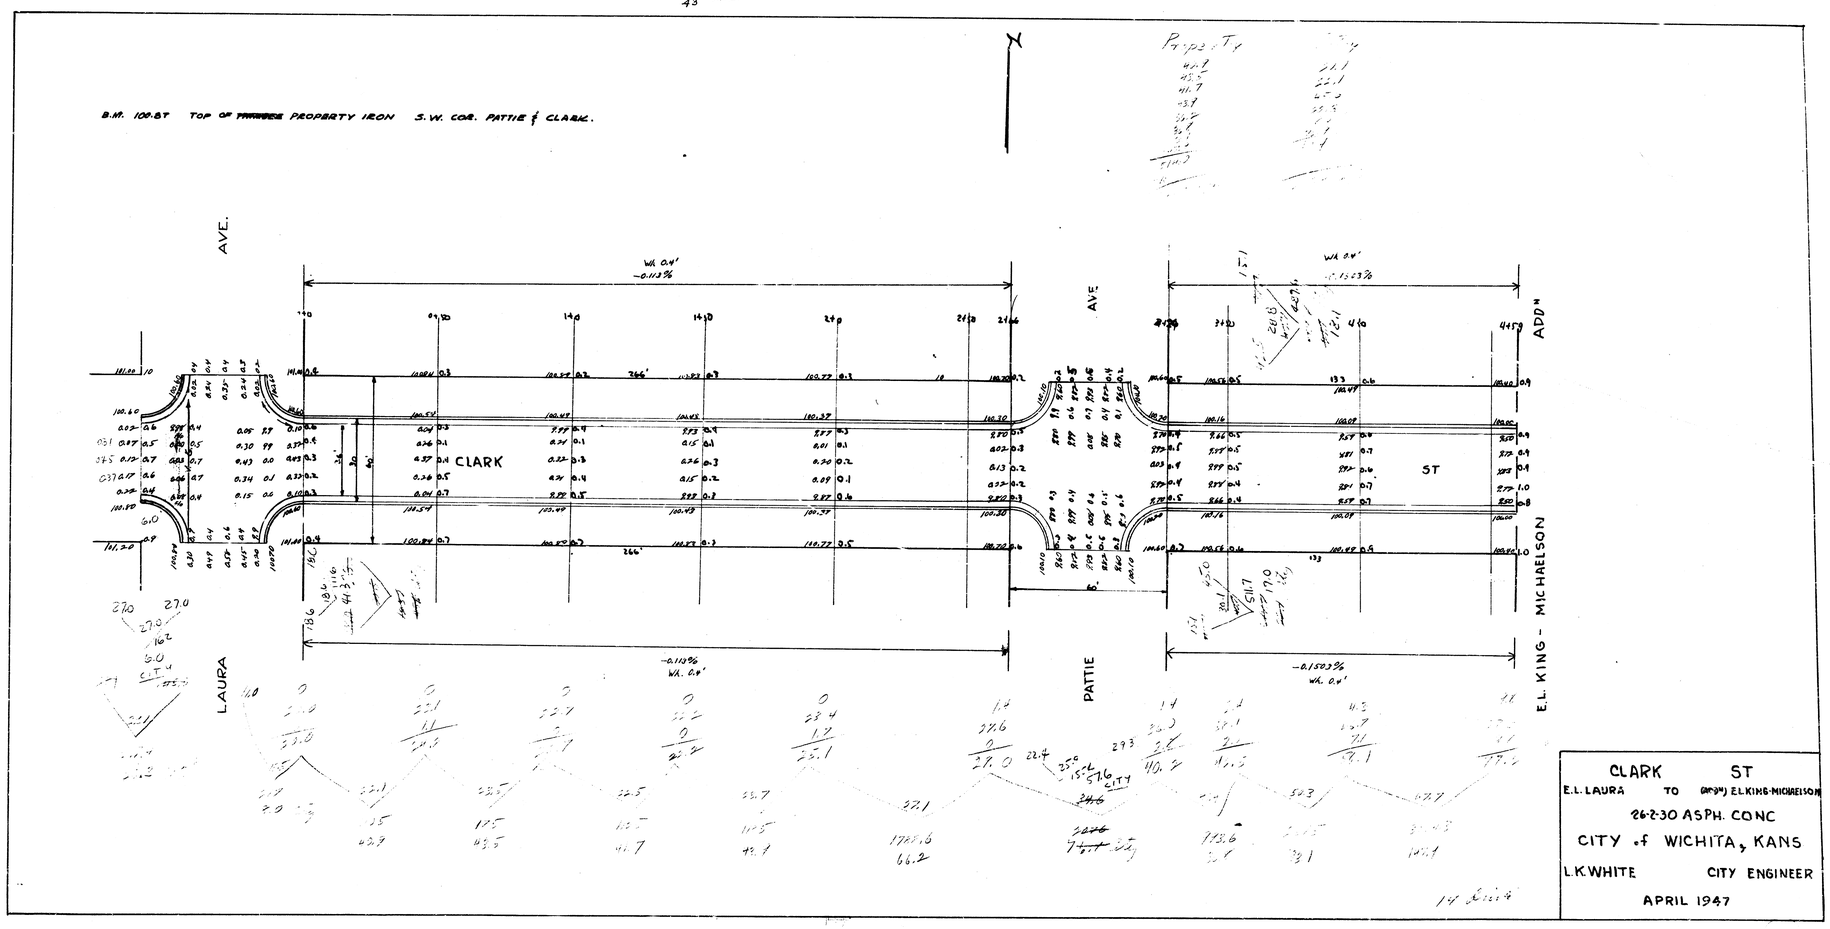

CLARK ST

E.L. LAURA TO (or 30th) E.L. KING-MICHAELSON

26-2-30 ASPH. CONC

CITY of WICHITA, KANS

L.K. WHITE CITY ENGINEER

APRIL 1947