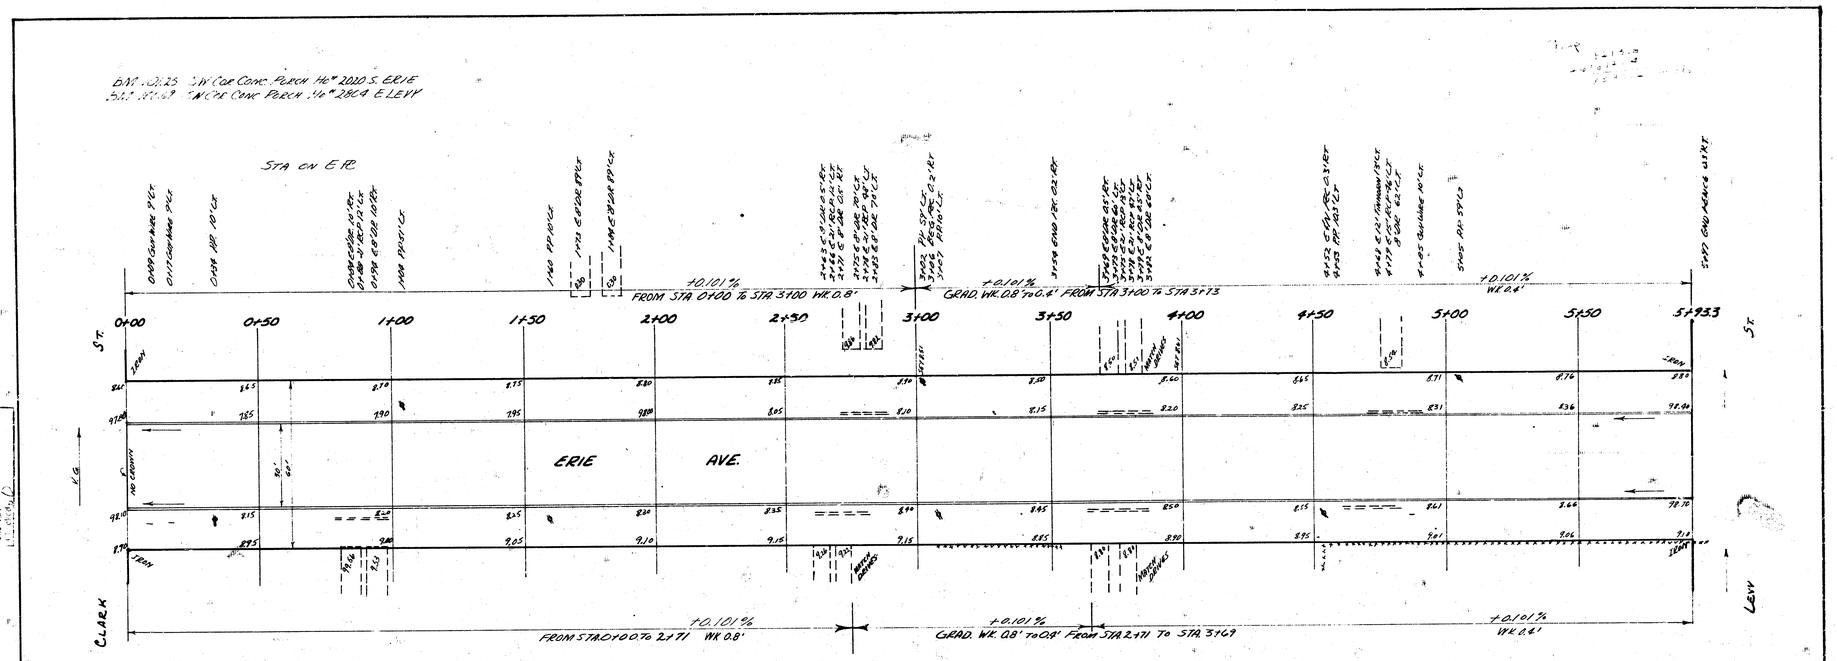

NOTE TO CONTRACTOR & FIELD ENGINEER:
ALL ENTRANCE PIPE TO BE PLACED ON OWNERS PROPERTY. THE STREET DEPT. WILL HAUL THIS PIPE AWAY UPON THE REQUEST OF THE PROPERTY OWNER.

1"=20'

B.E. SMITH LICENSED 436 KANSAS PROFESSIONAL ENGINEER

ERIE AVE
SL. LEVY TO N.L. CLARK
30' CONC. C&G

CITY OF WICHITA, KANSAS
B.E. SMITH — CITY ENGINEER
FEB. 2, 1953 — PROJ. No. C12-259