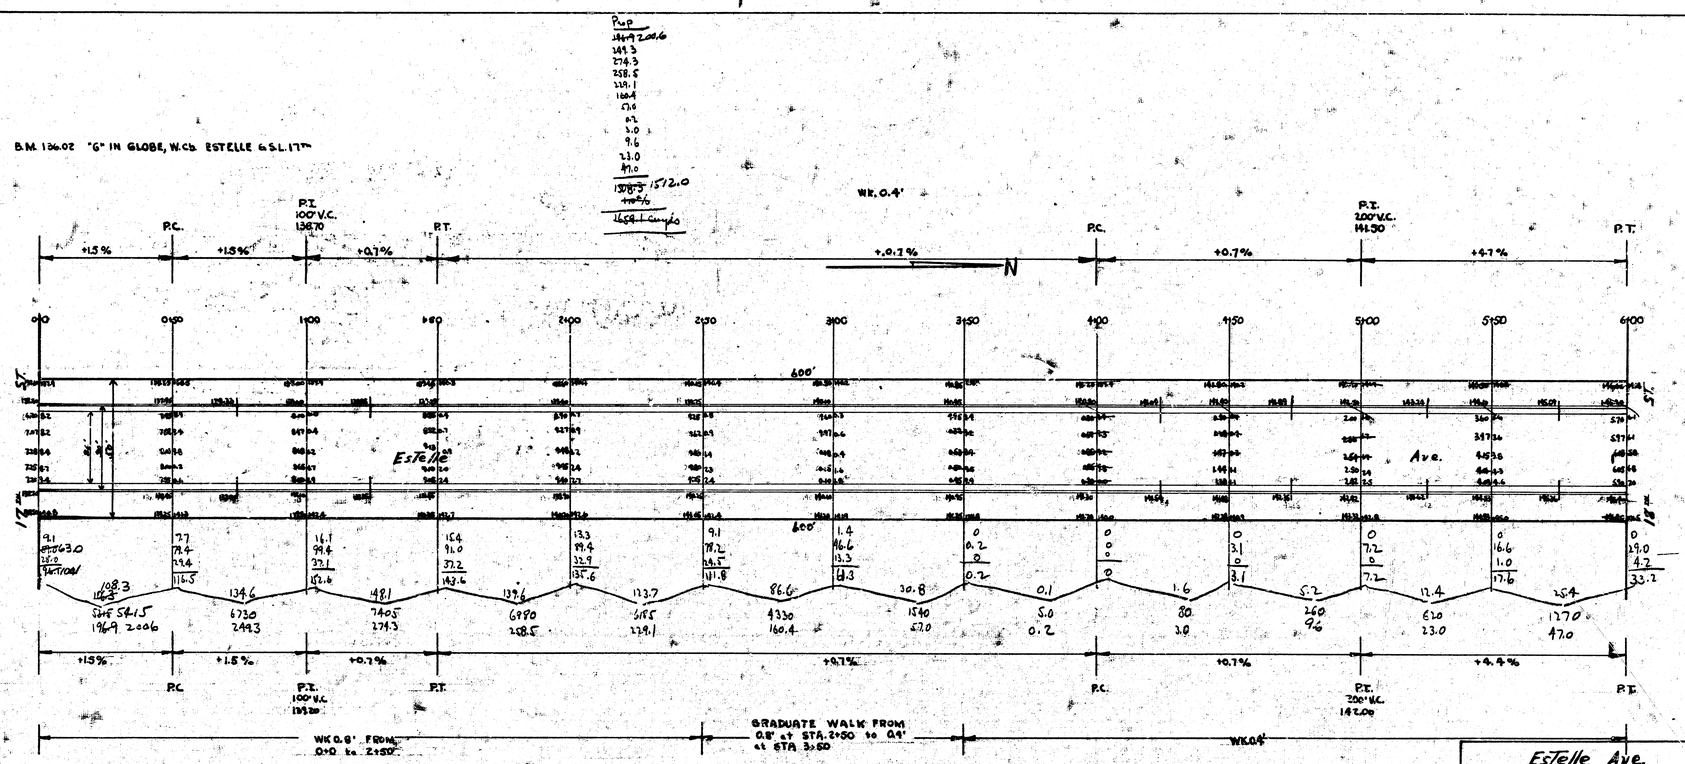

Estelle Ave.

N.L. 17th S.L. 18th

26-2-30 A.C.

City of Wichita, Kansas

L.K. White City Engineer

November 1947 Project 657-146

24 Sheets