B.M. 1737 standard S.E. Cor. Hillside & 25th

NOTE

Stationing is on S.P.L.

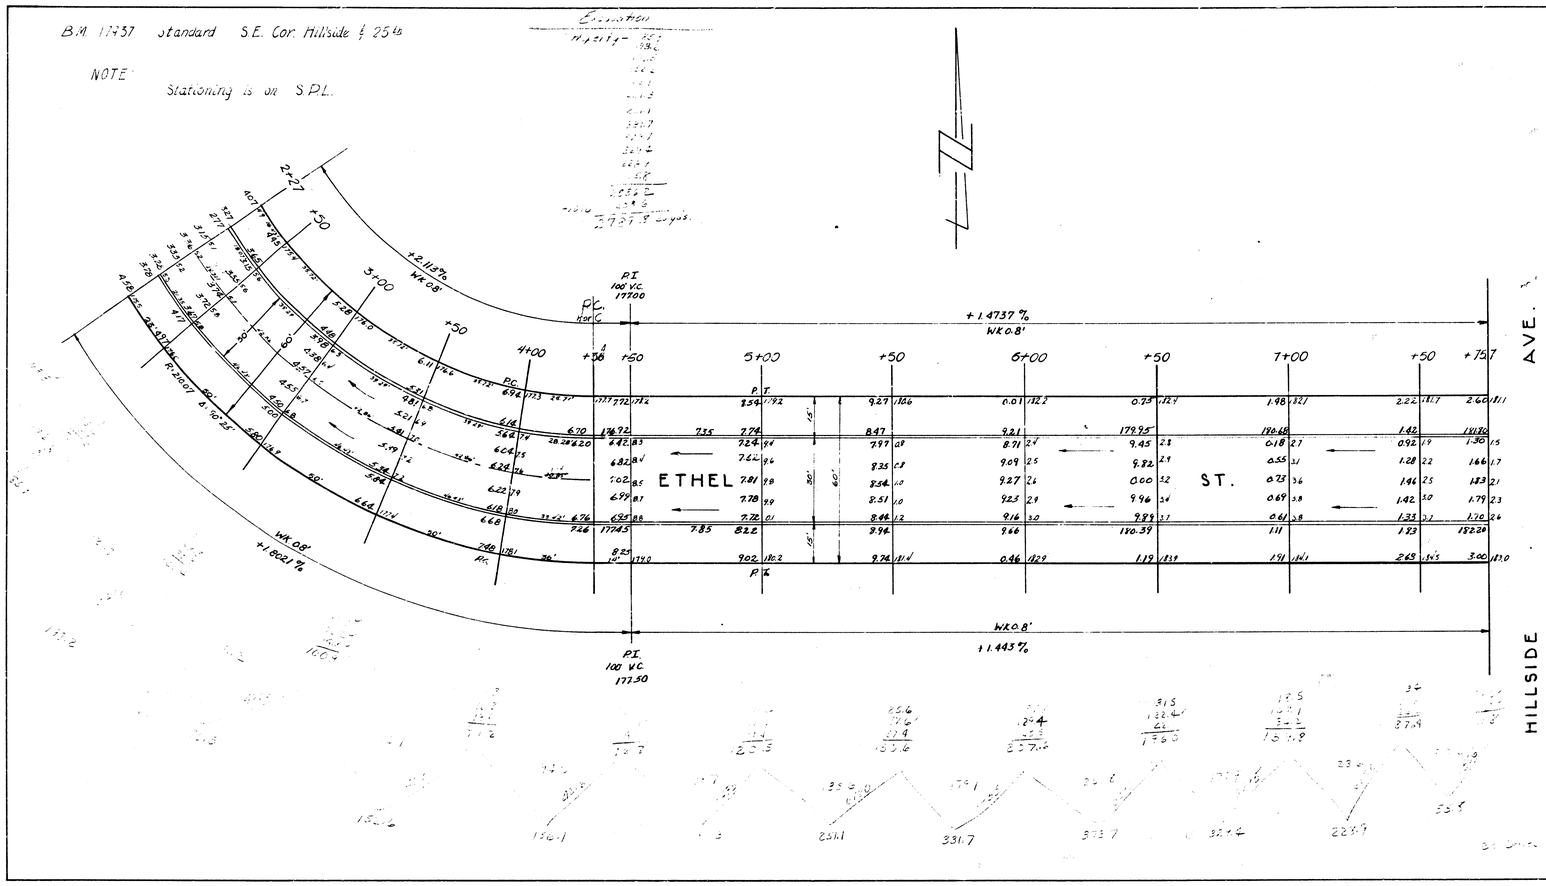

ETHEL ST.

S.L. Lot 8, Block K, Audrey Matlock Hts. to W.L. Hillside Ave.

30' Conc. & Cb.

CITY OF WICHITA, KANSAS.

L.K. WHITE — CITY ENGINEER

SEPT. 1951 — PROJ. NO C11-68